


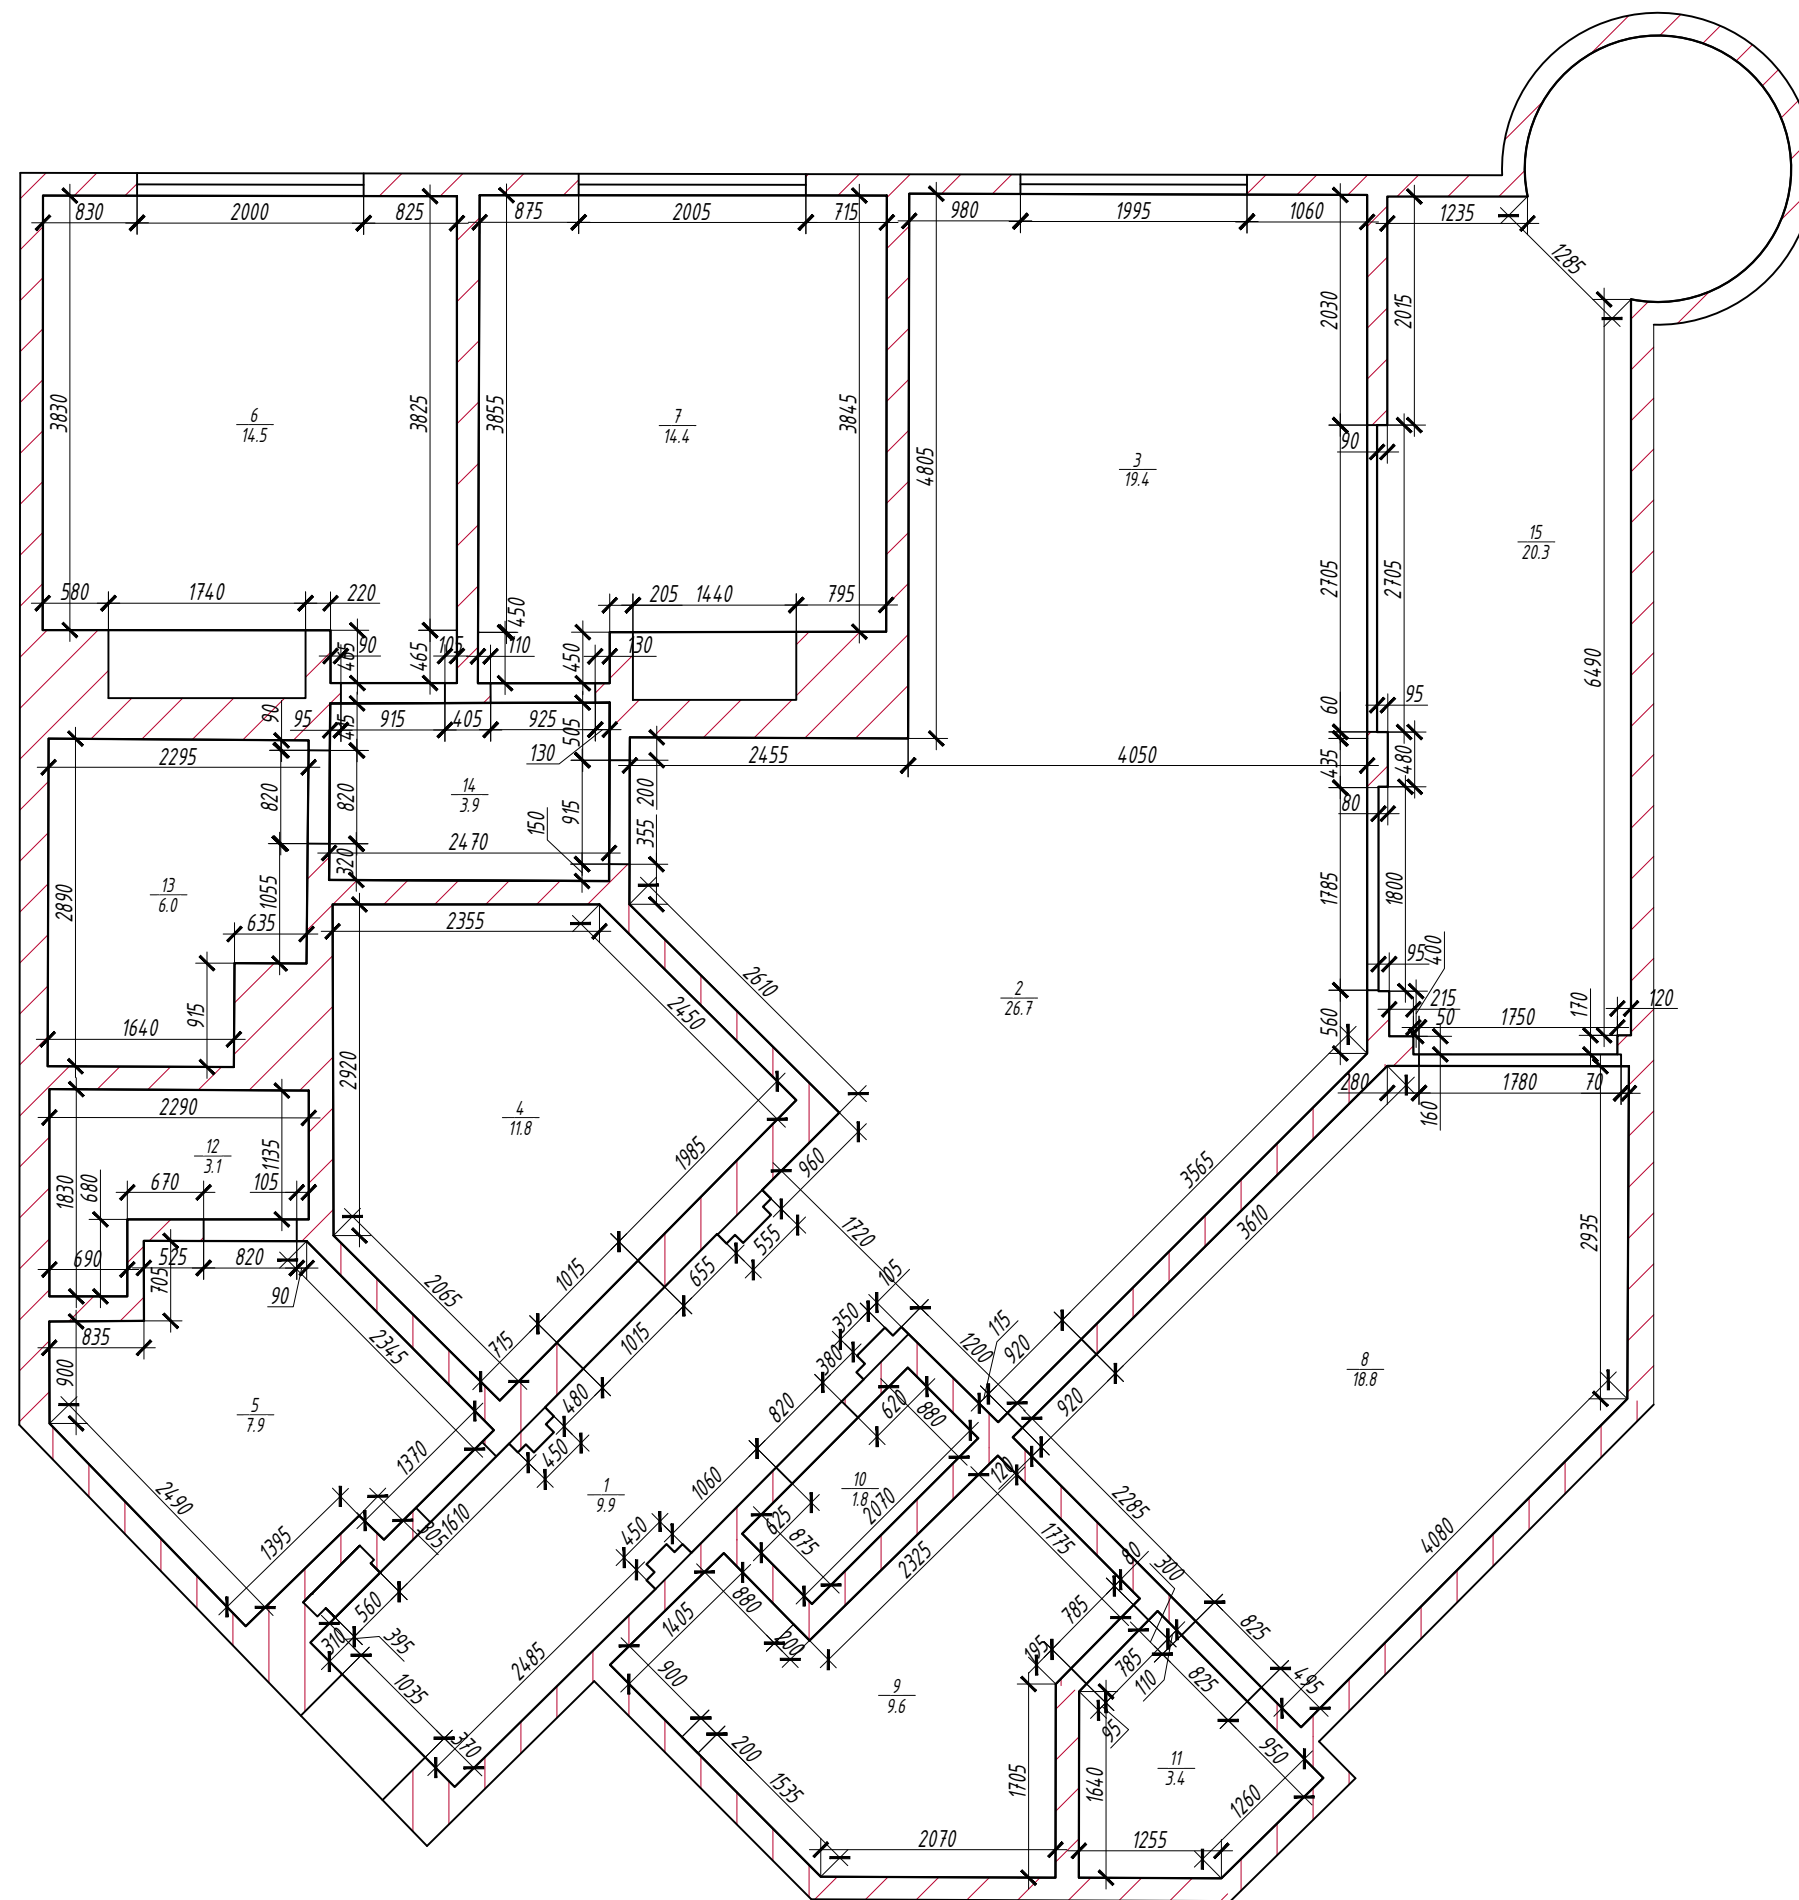


№	Name	Area, m ²
1	Main hall	9.9
2	Dinning room	26.7
3	Living room	19.4
4	Kitchen	11.8
5	Bedroom 1	7.9
6	Bedroom 2	14.5
7	Bedroom 3	14.4
8	Bedroom 4	18.8
9	Bathroom 3	9.6
10	Guest bathroom	1.8
11	Dressing room	3.4
12	Bathroom 1	3.1
13	Bathroom 2	6.0
14	Hall	3.9
15	Balcony	20.3
Total		171.5

Notes:

1. Dimensions to the gas pipe shall be confirmed after removal of the existing cabinetry.
2. All dimensions are in millimeters, rounded to the nearest 5 mm.
3. Heights are given in meters, rounded to the nearest centimeter.
4. Measurements were taken using a NIKON total station with the point survey method in a local coordinate system.
5. Heights are measured from the finished floor level to the ceiling.
6. Outlets are measured to their center point, and outlet groups are measured to the midpoint between outlets.

Role	Name	Date	Sign
Drawn	Evgenii Spiriakov	6/18/2024	
Approved	Evgenii Spiriakov	6/18/2024	



MEASURMENT PLAN

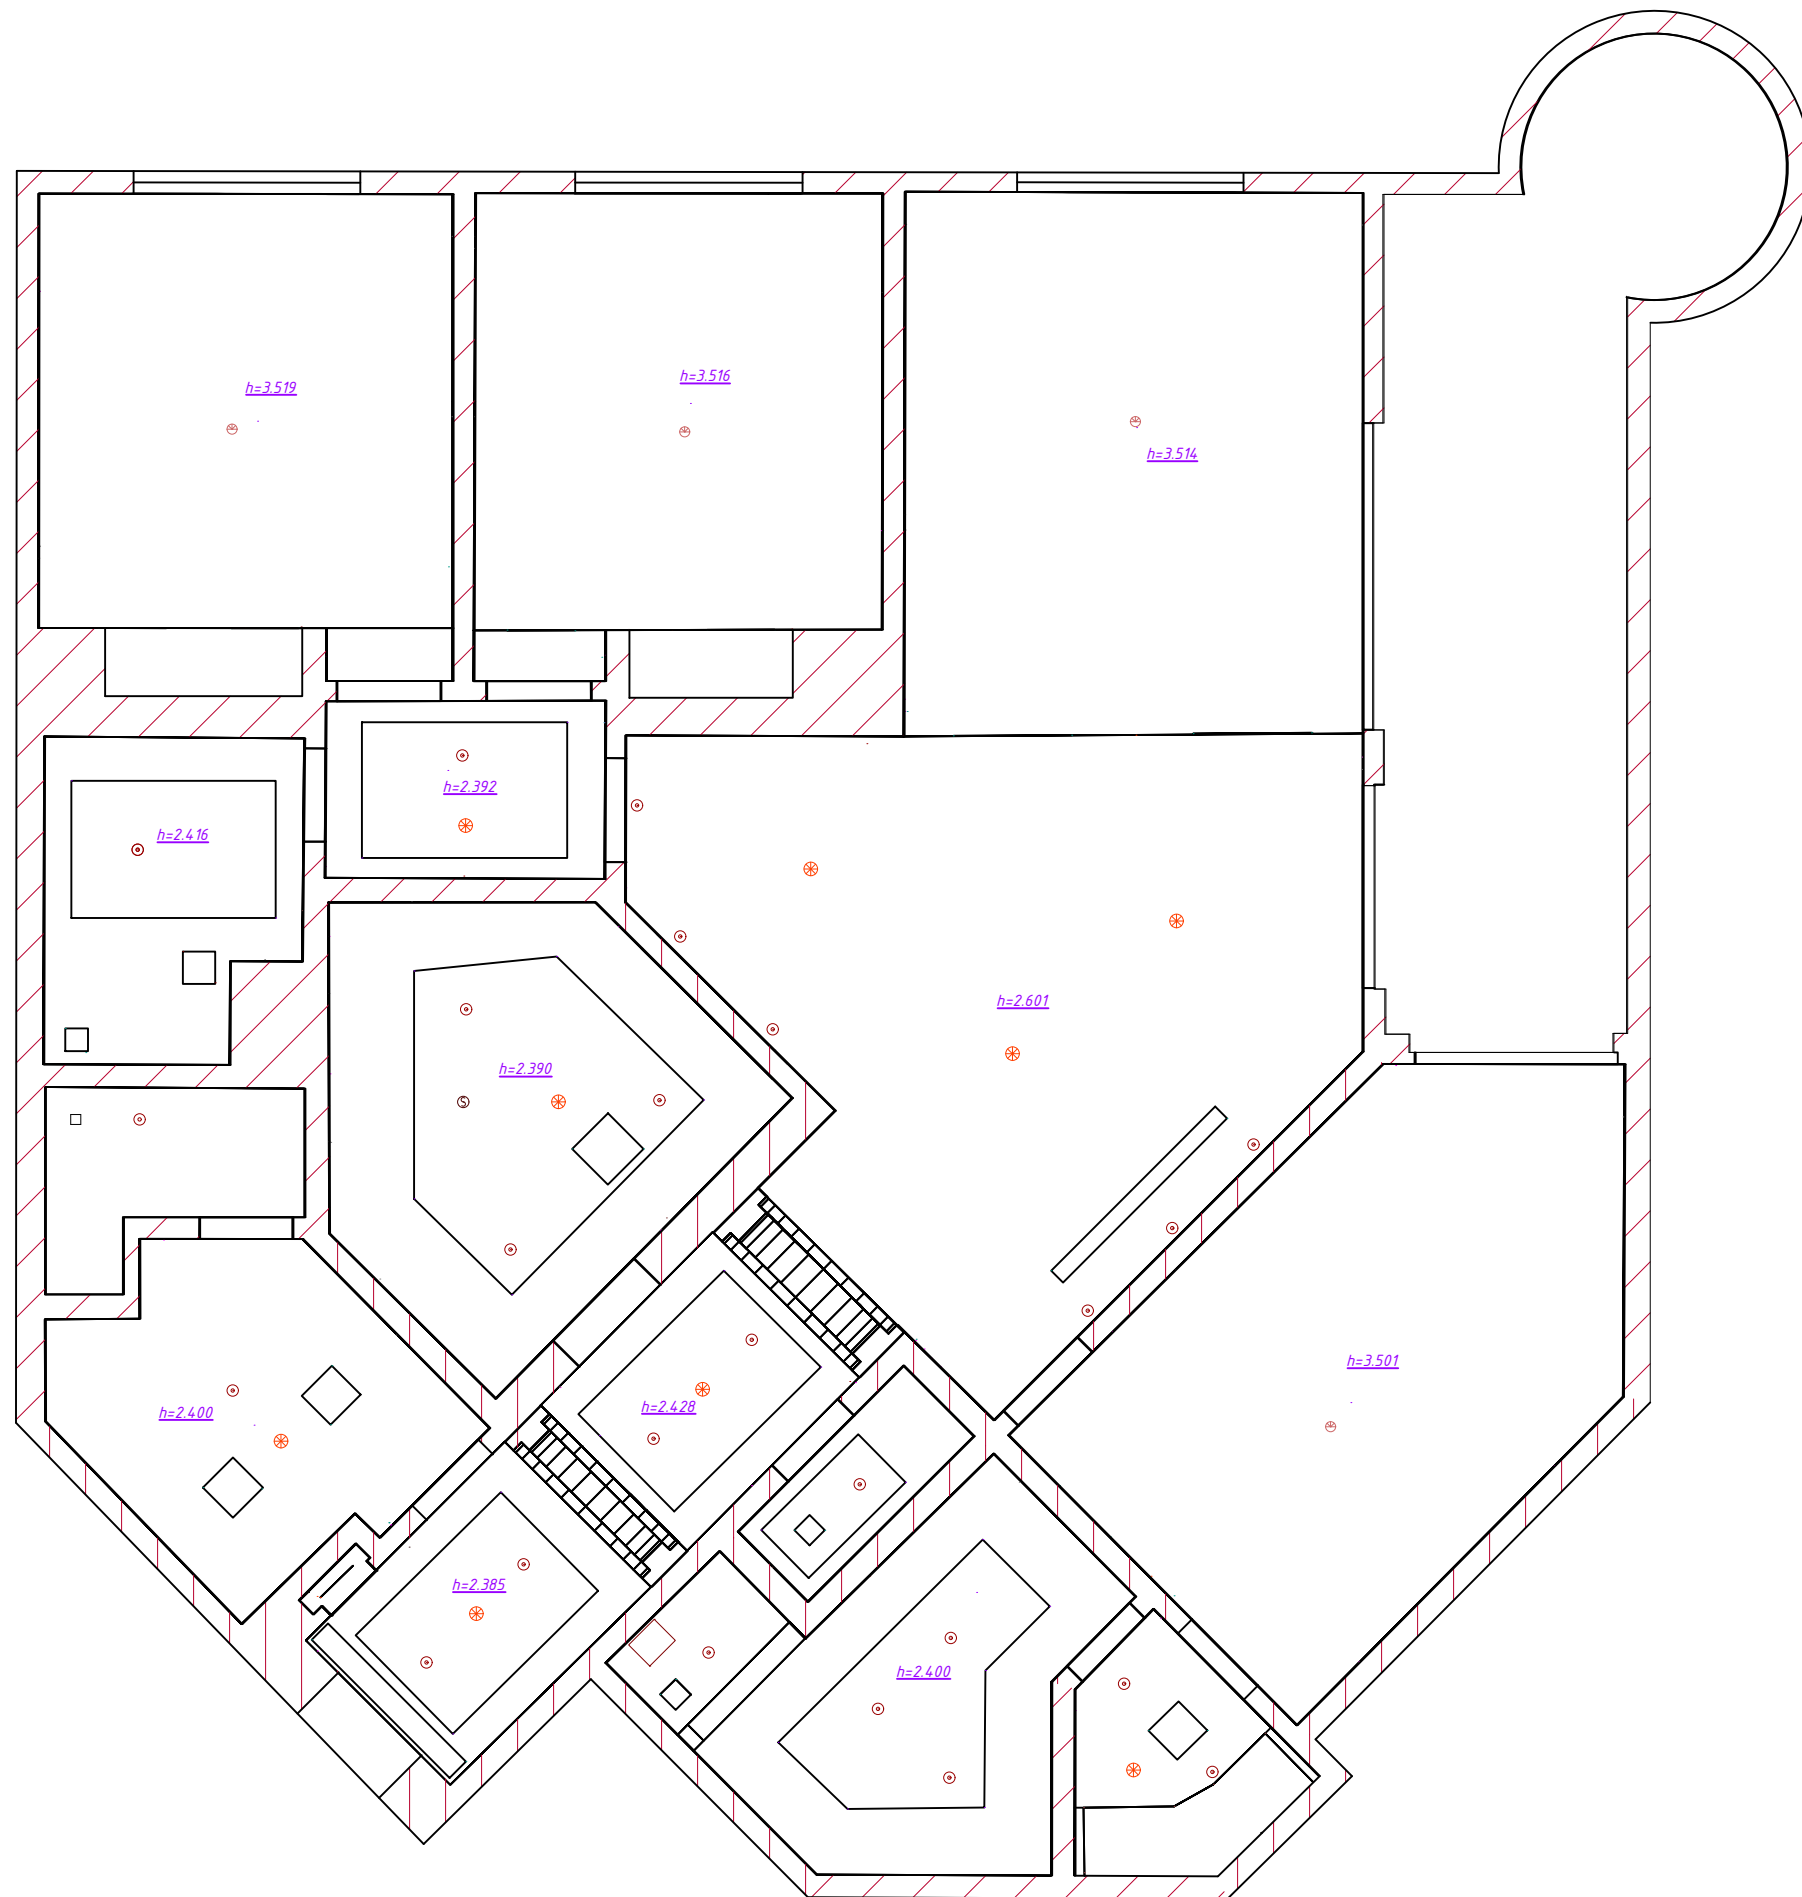

	AC
	Doorbell
	Sprinkler
	Intercom
	Lights
	Internet
	Socket
	Switcher
	Spot
	Smoke sensor
	Water
	Drain

Role	Name	Date	Sign
Drawn	Evgenii Spiriakov	6/18/2024	
Approved	Evgenii Spiriakov	6/18/2024	

CEILINGS PLAN

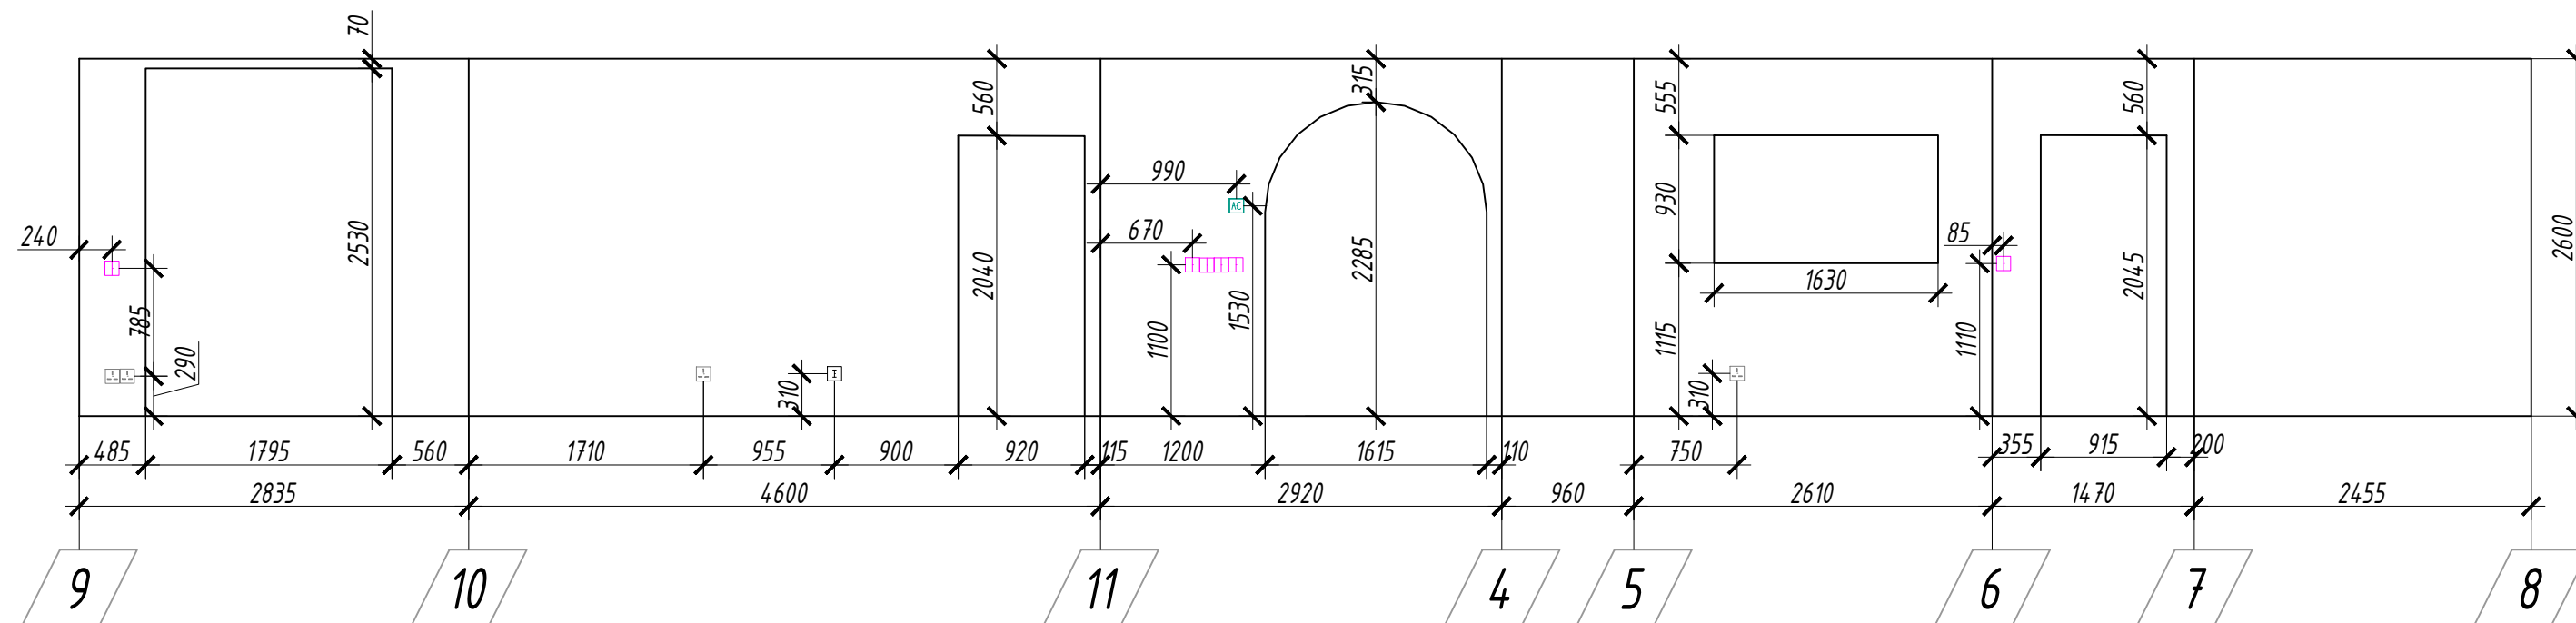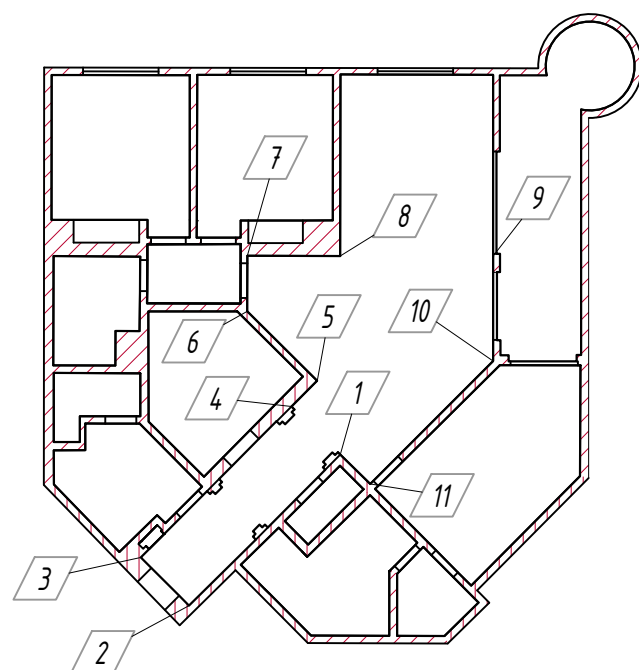





	<i>AC</i>
	<i>Doorbell</i>
	<i>Sprinkler</i>
	<i>Intercom</i>
	<i>Lights</i>
	<i>Internet</i>
	<i>Socket</i>
	<i>Switcher</i>
	<i>Spot</i>
	<i>Smoke sensor</i>
	<i>Water</i>
	<i>Drain</i>

Role	Name	Date	Sign
Drawn	Evgenii Spiriakov	6/18/2024	
Approved	Evgenii Spiriakov	6/18/2024	

ELEVATION LAYOUT

Page


3

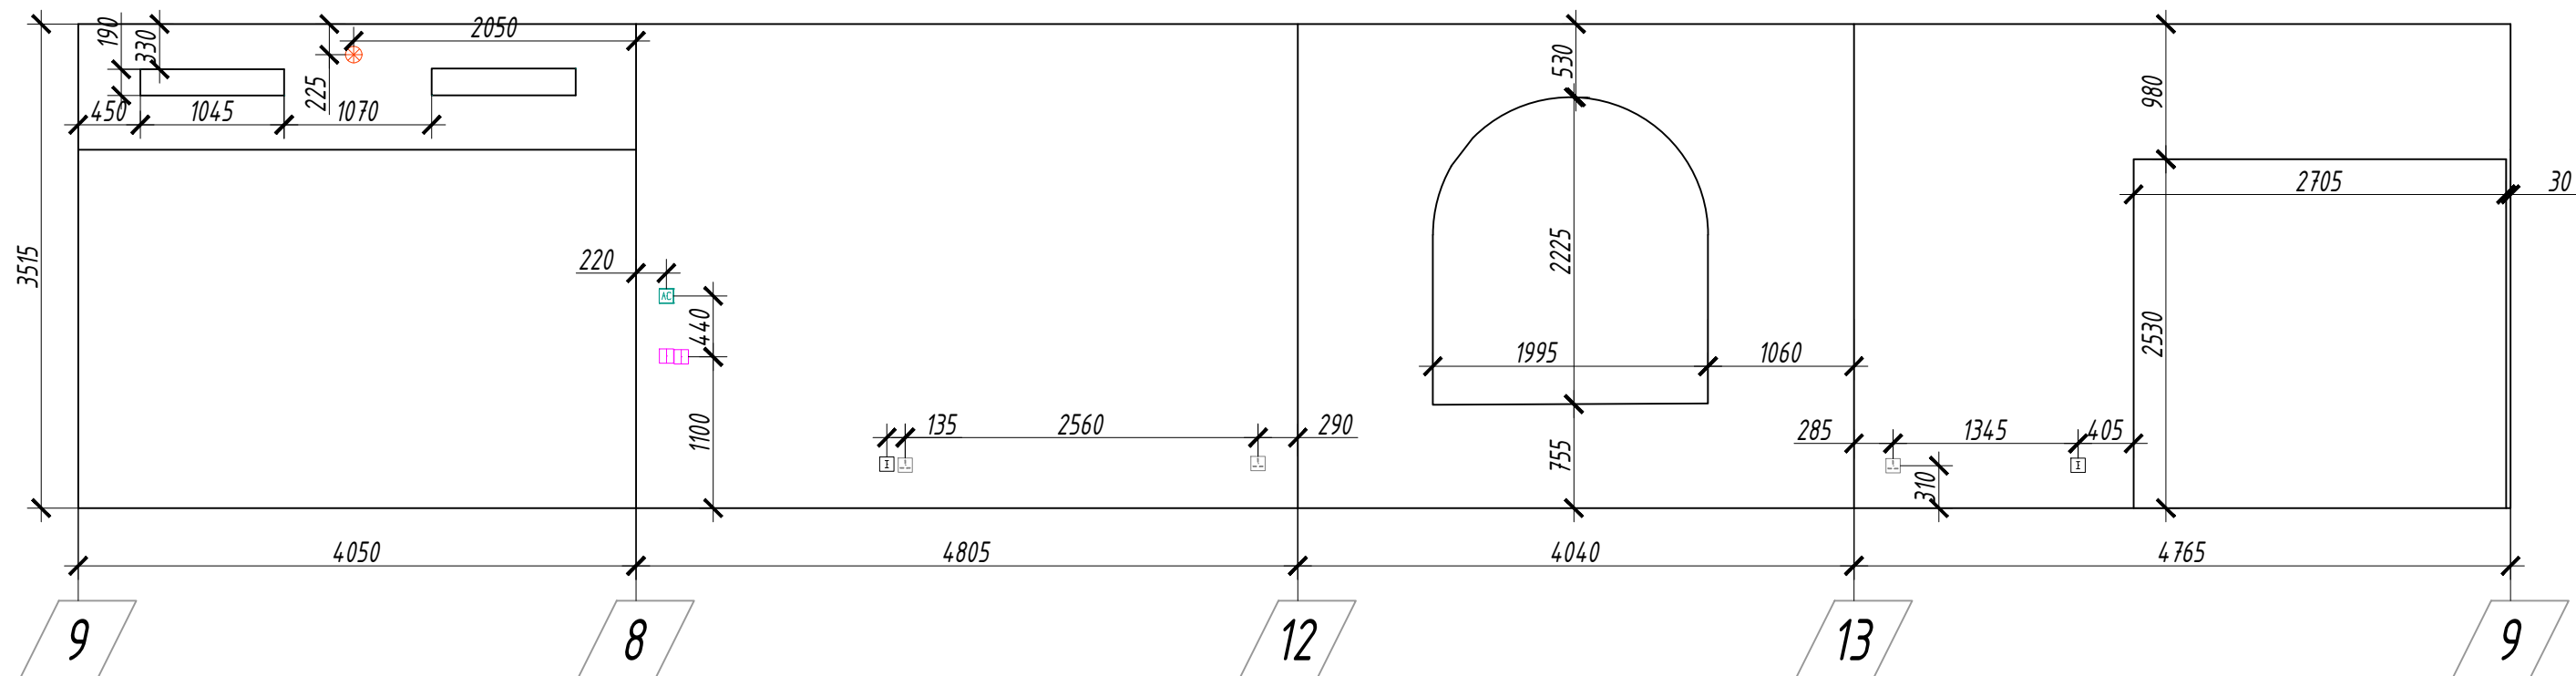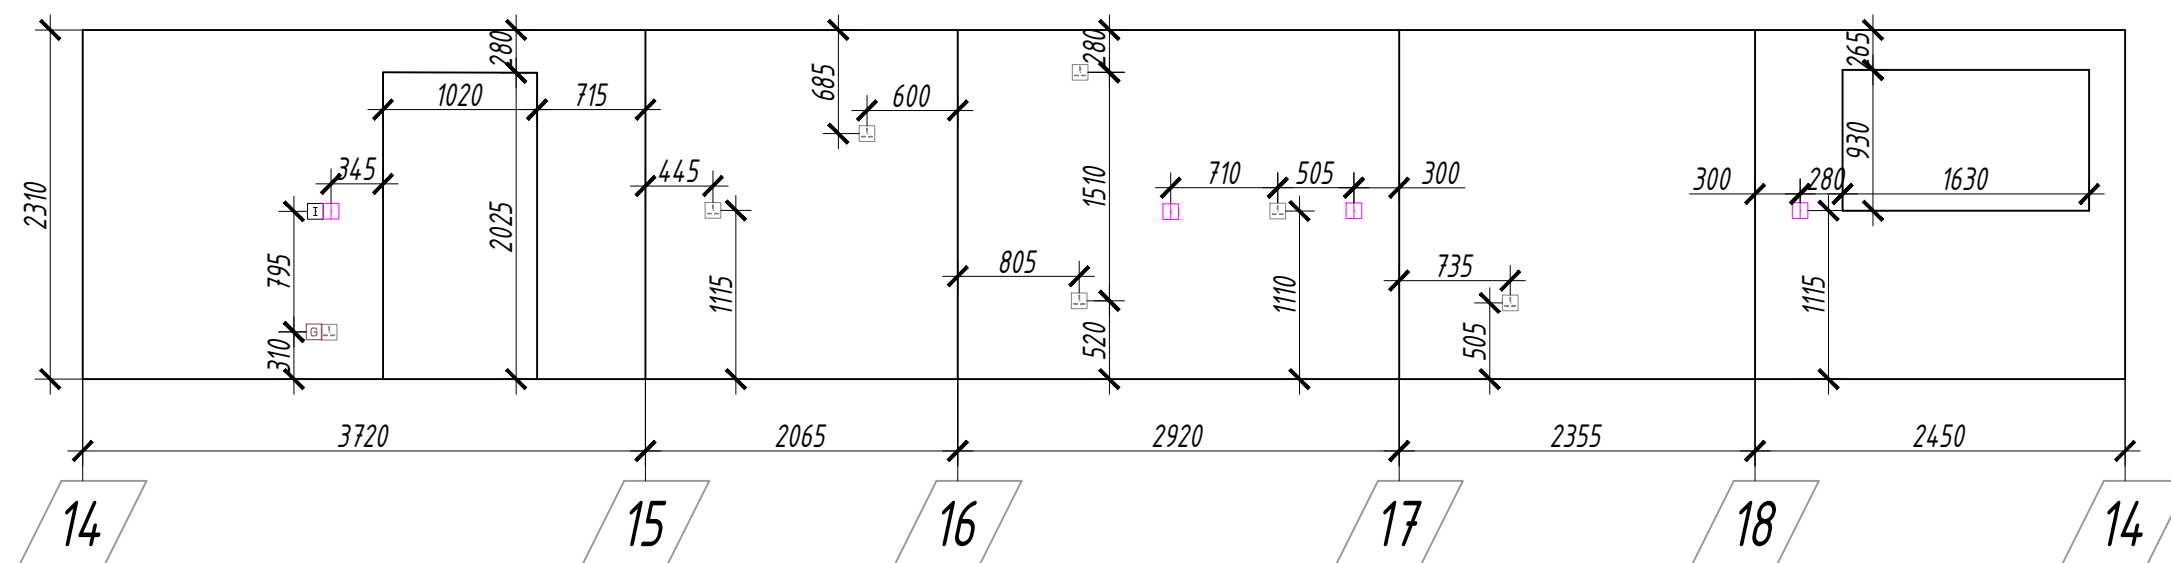
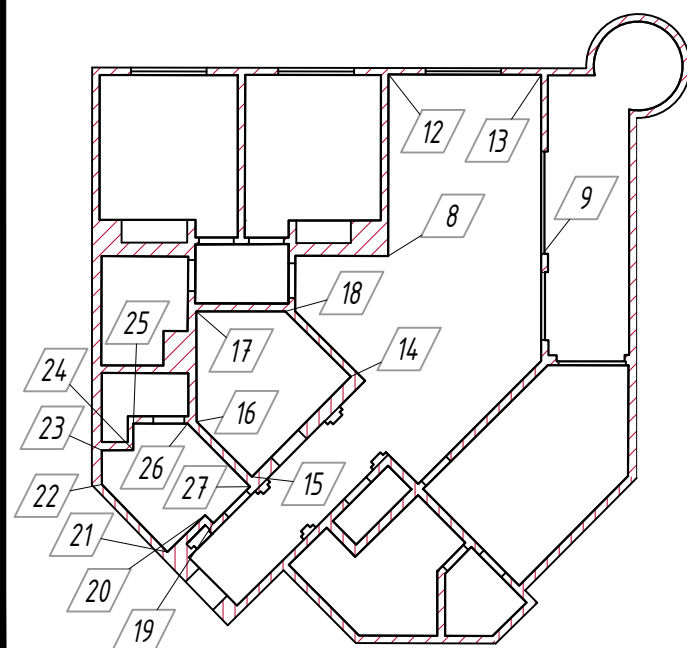
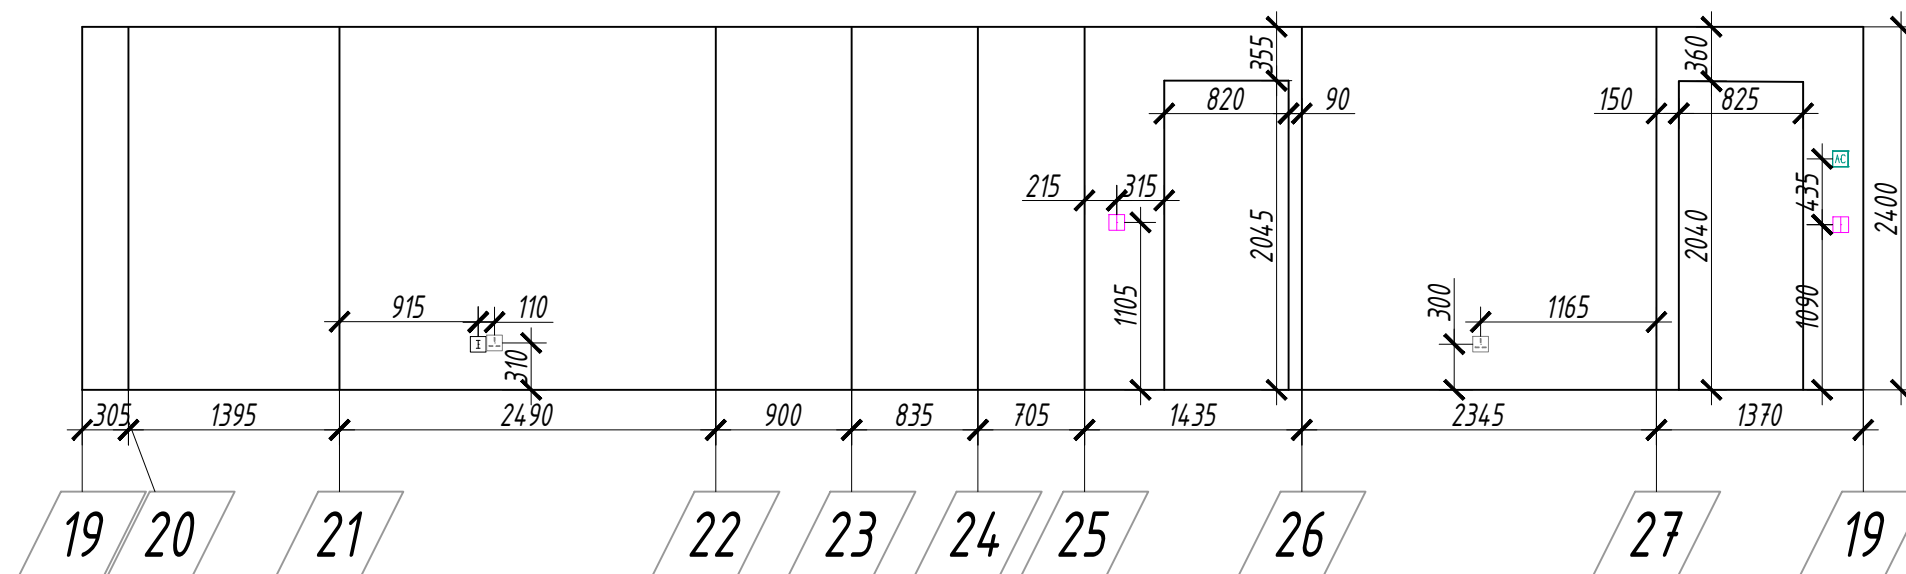


AC	AC
Doorbell	Doorbell
Sprinkler	Sprinkler
Intercom	Intercom
Lights	Lights
Internet	Internet
Socket	Socket
Switcher	Switcher
Spot	Spot
Smoke sensor	Smoke sensor
Water	Water
Drain	Drain

Role	Name	Date	Sign
Drawn	Evgenii Spiriakov	6/18/2024	
Approved	Evgenii Spiriakov	6/18/2024	

ELEVATION LAYOUT






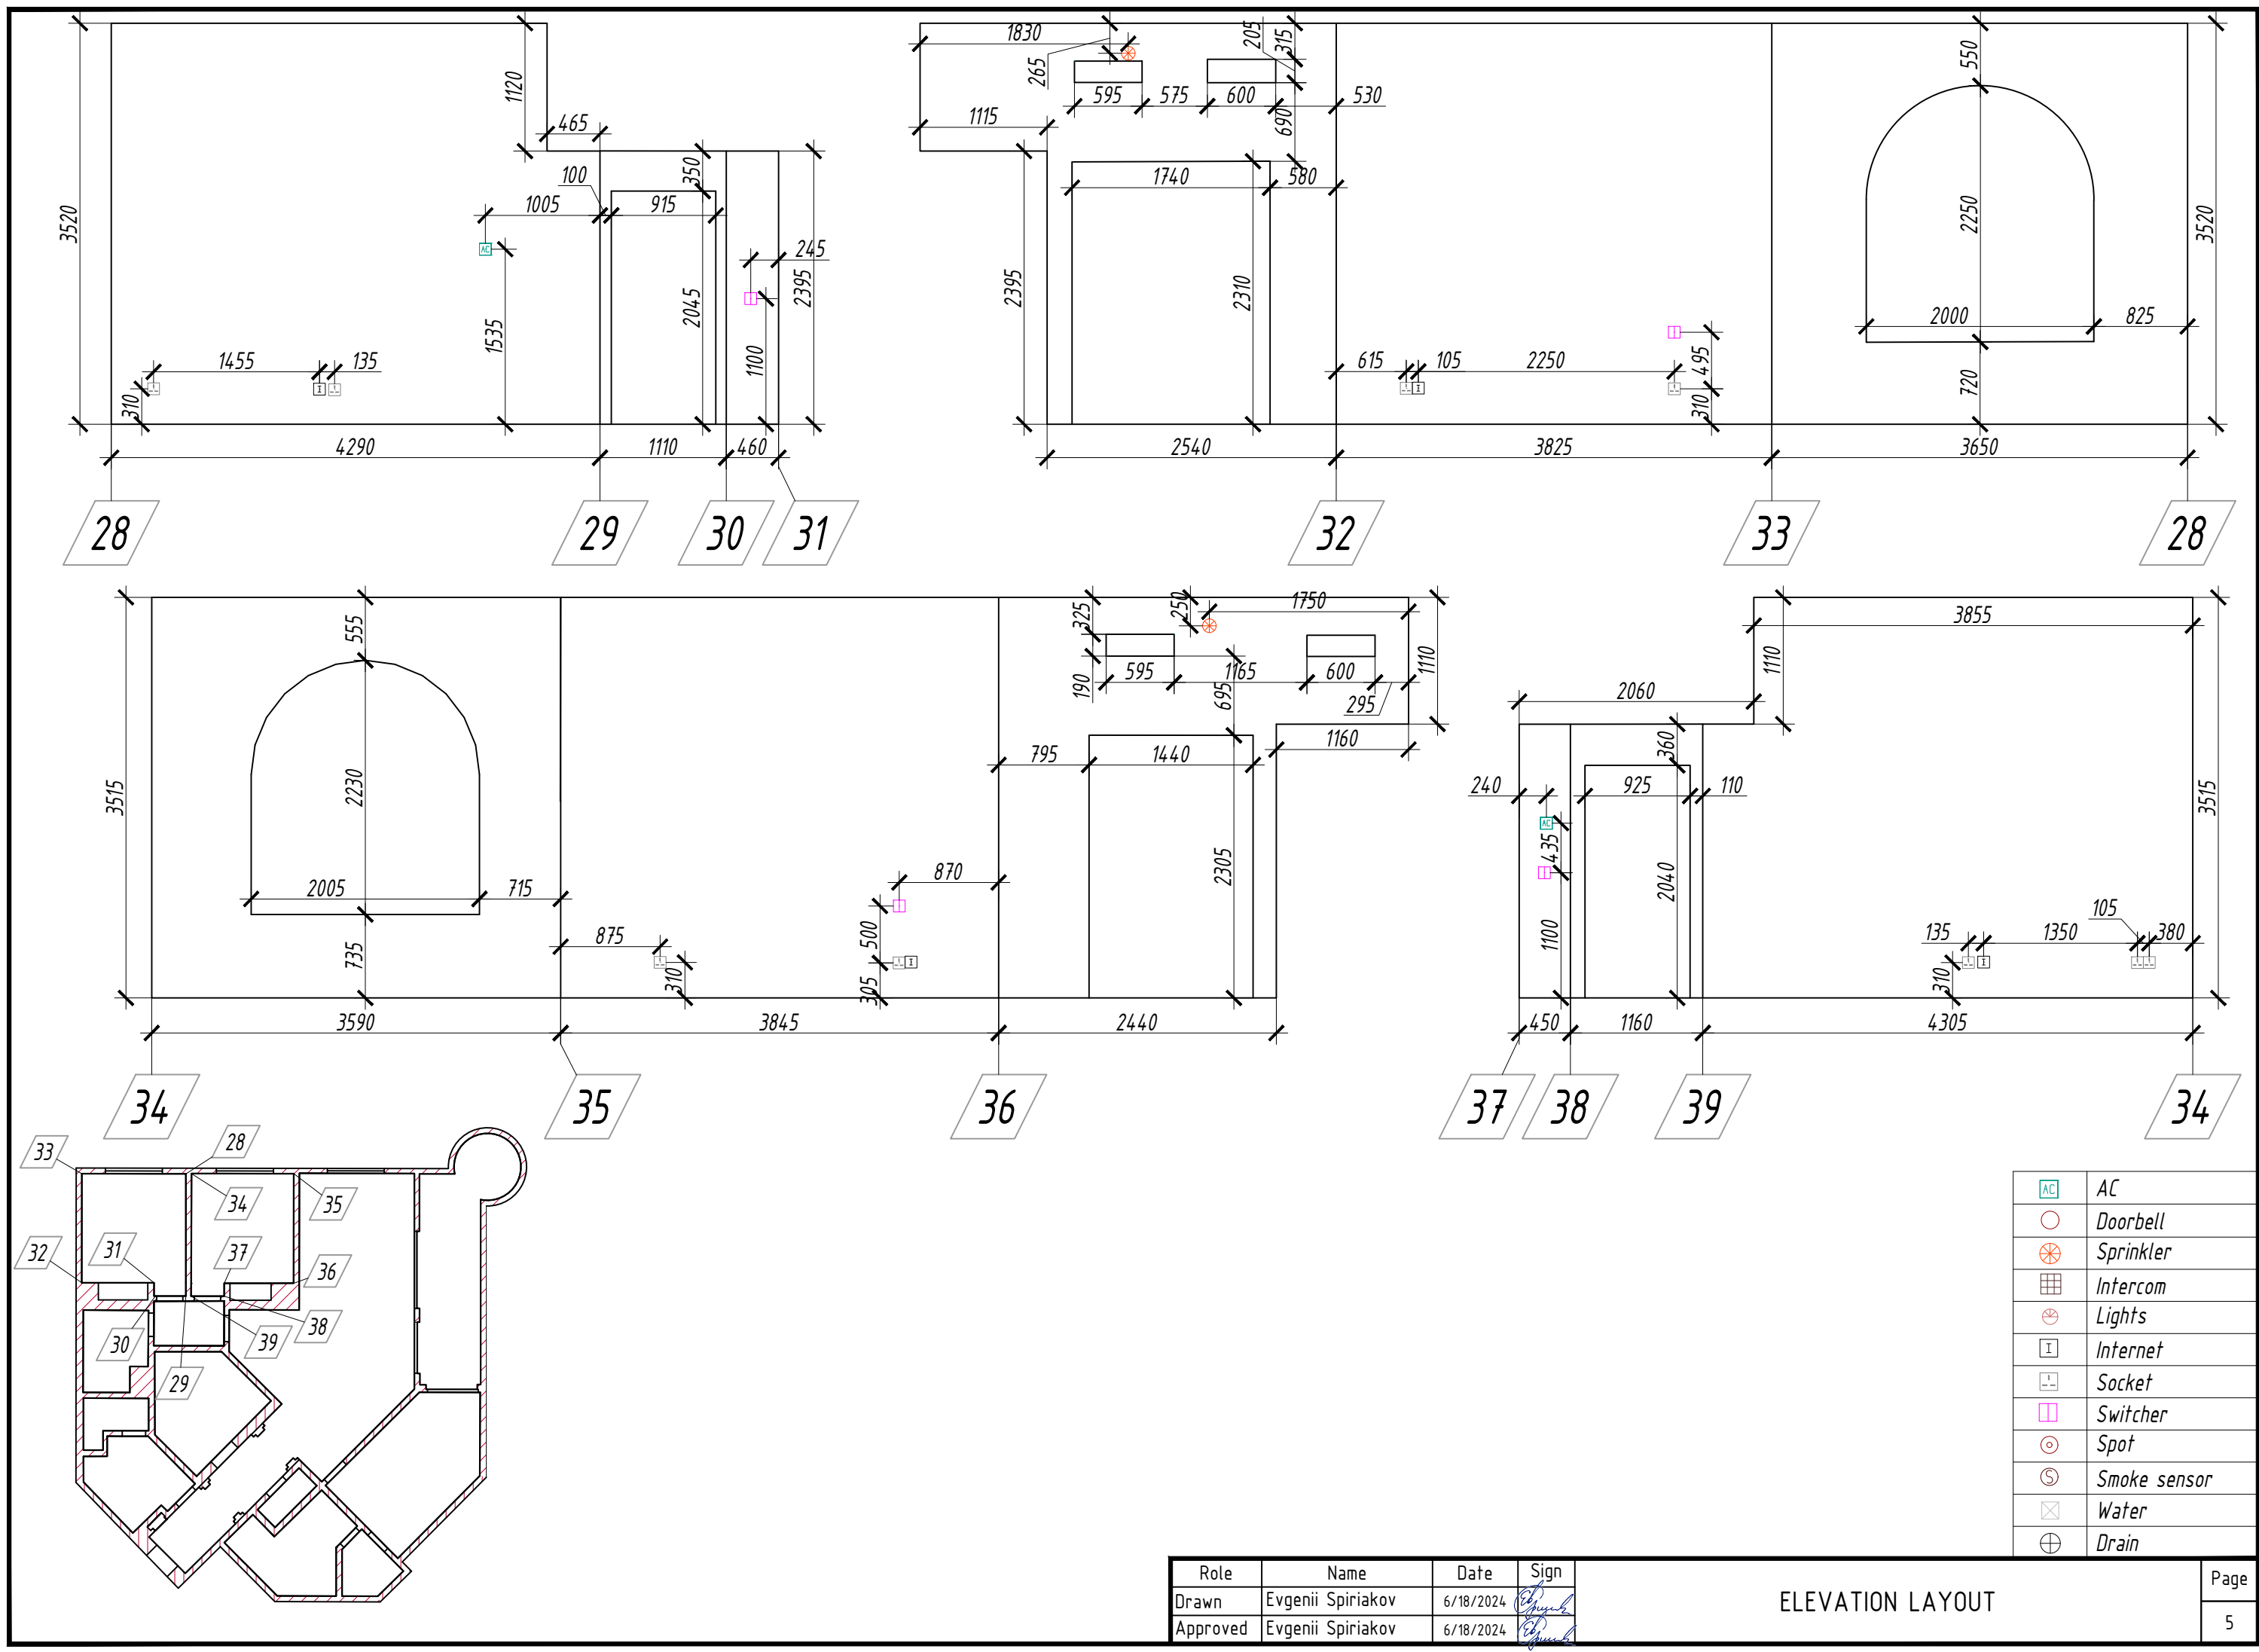


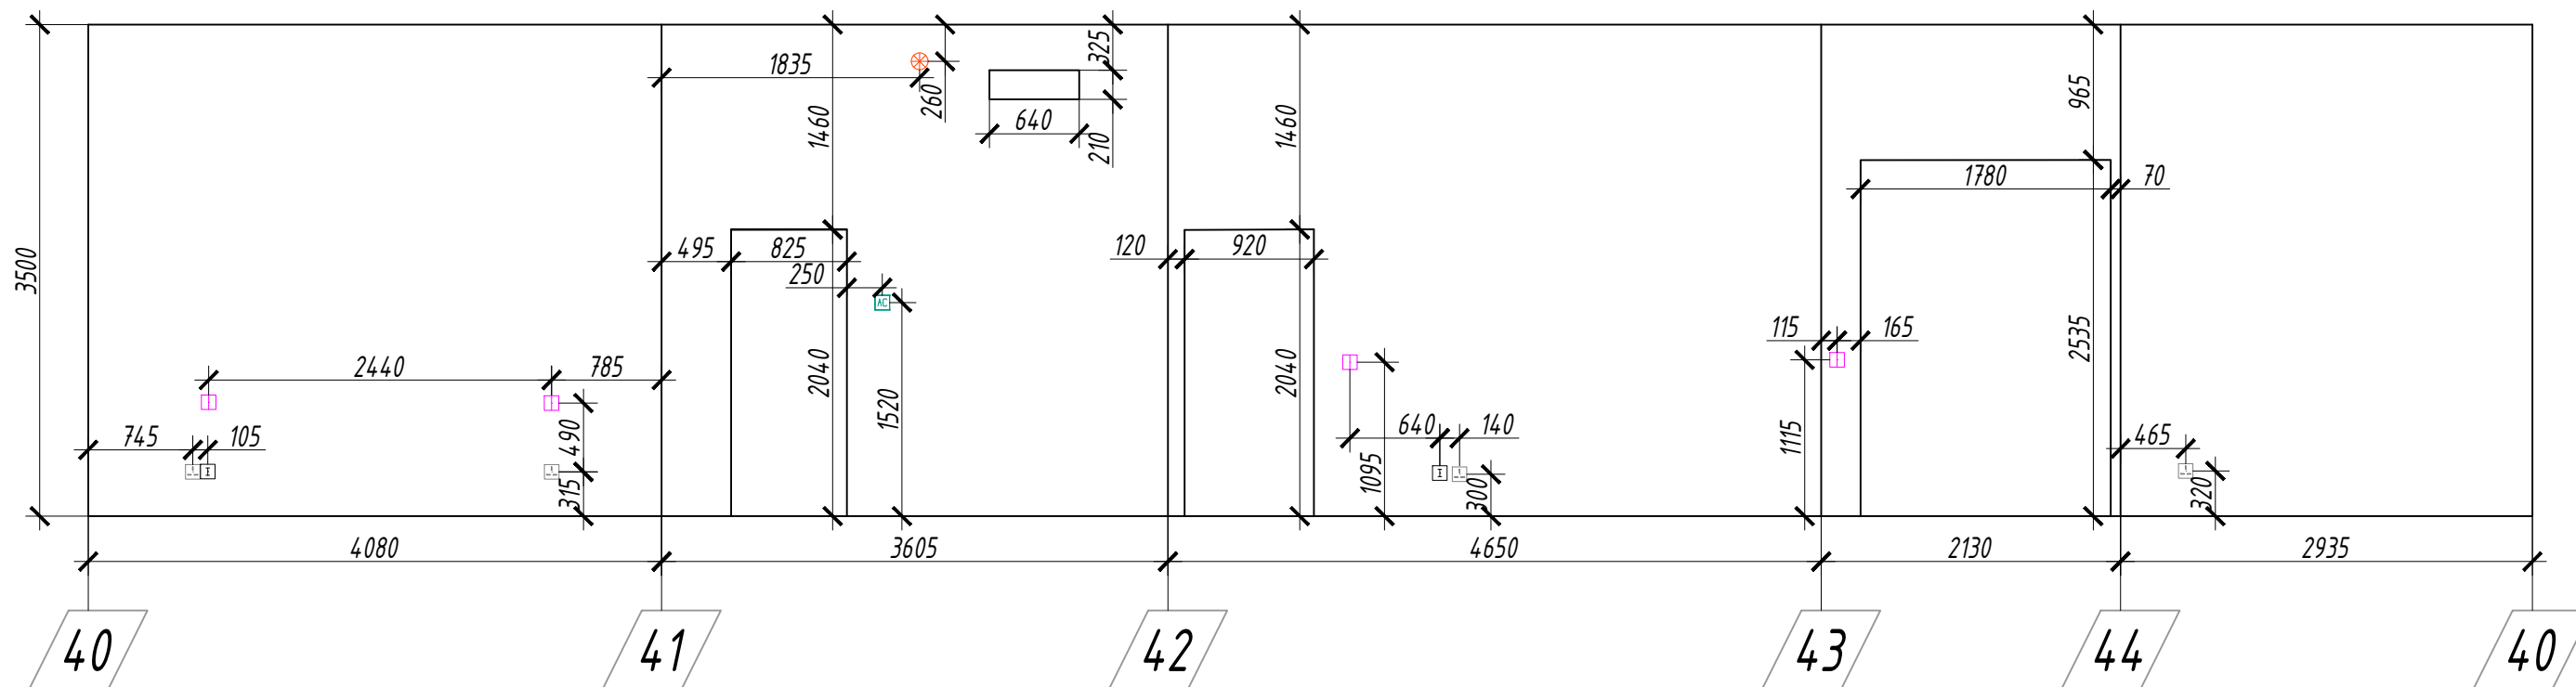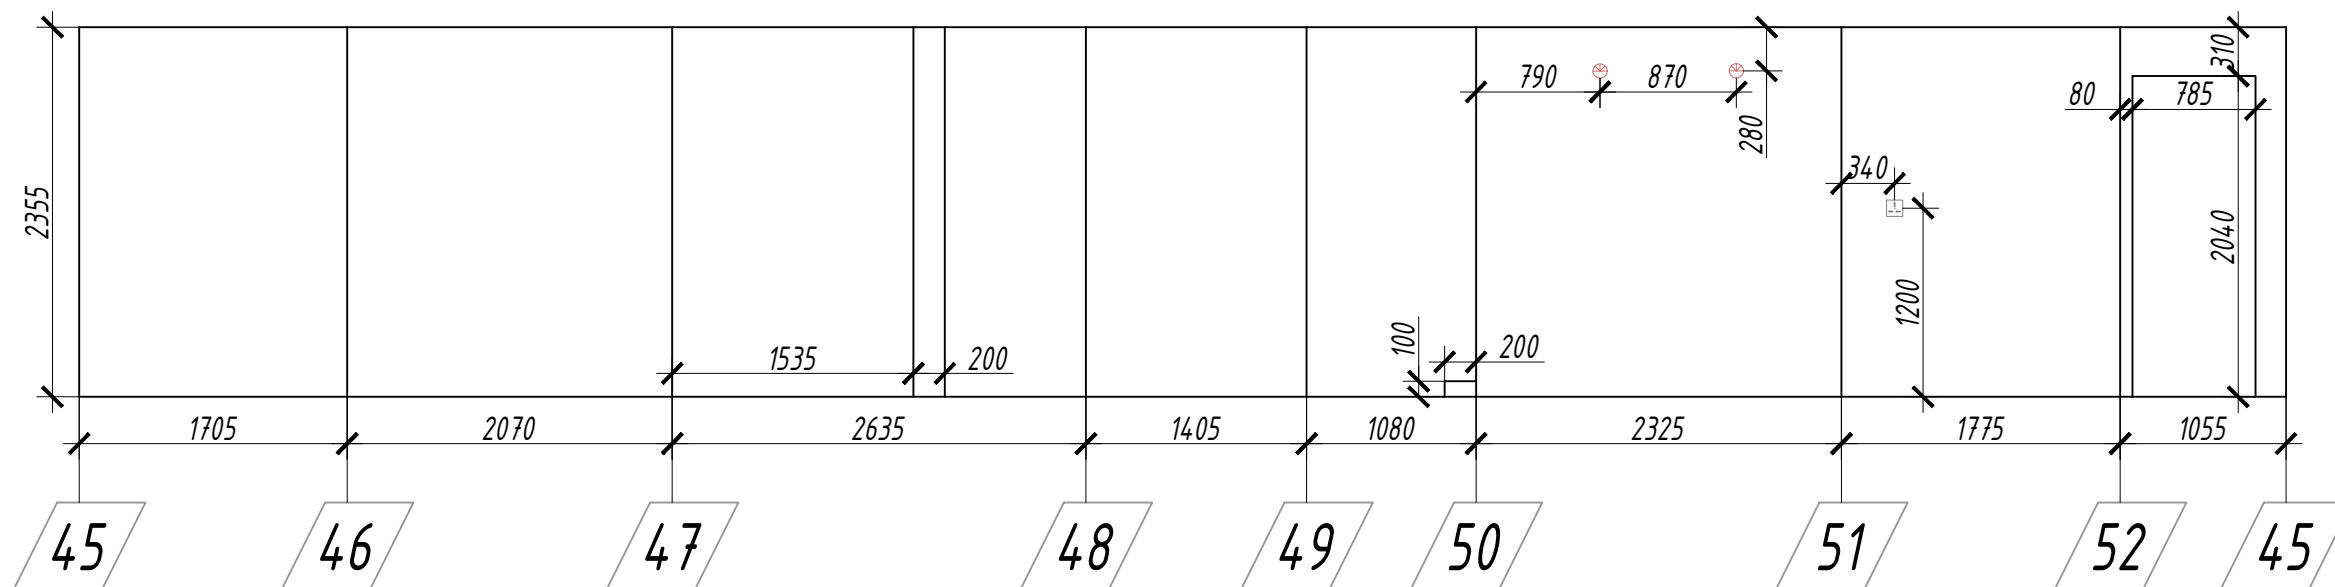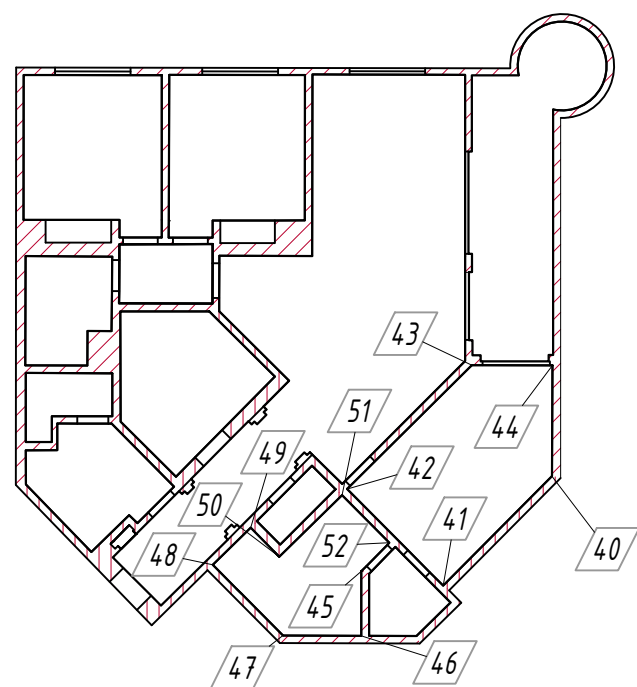

AC	AC
Doorbell	Doorbell
Sprinkler	Sprinkler
Intercom	Intercom
Lights	Lights
Internet	Internet
Socket	Socket
Switcher	Switcher
Spot	Spot
Smoke sensor	Smoke sensor
Water	Water
Drain	Drain

Role	Name	Date	Sign
Drawn	Evgenii Spiriakov	6/18/2024	
Approved	Evgenii Spiriakov	6/18/2024	

ELEVATION LAYOUT

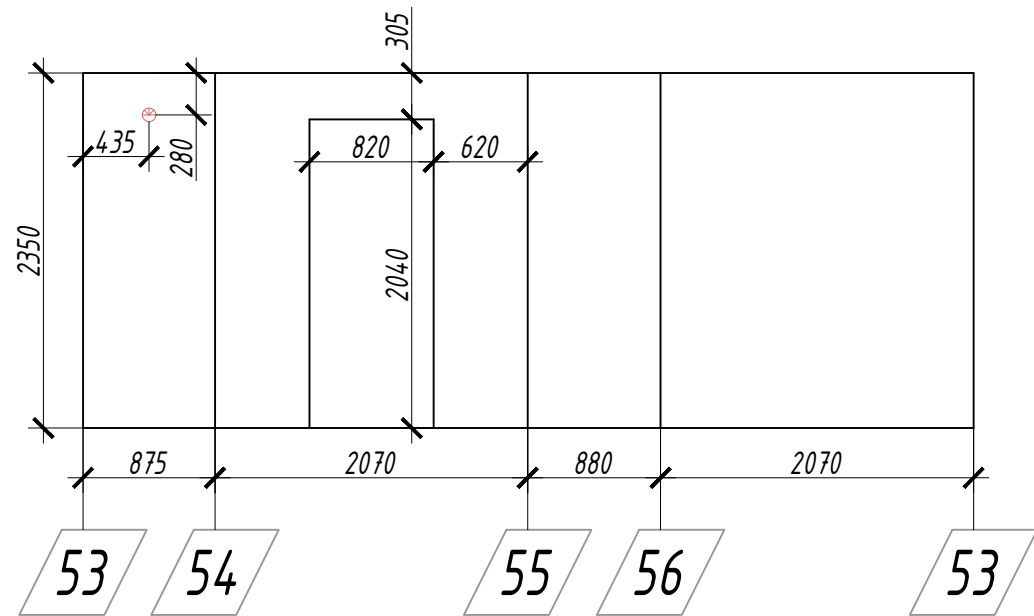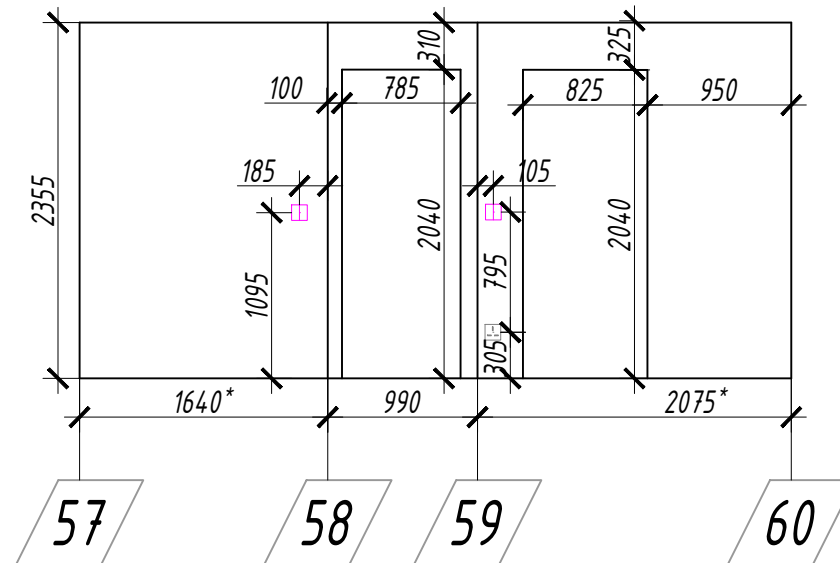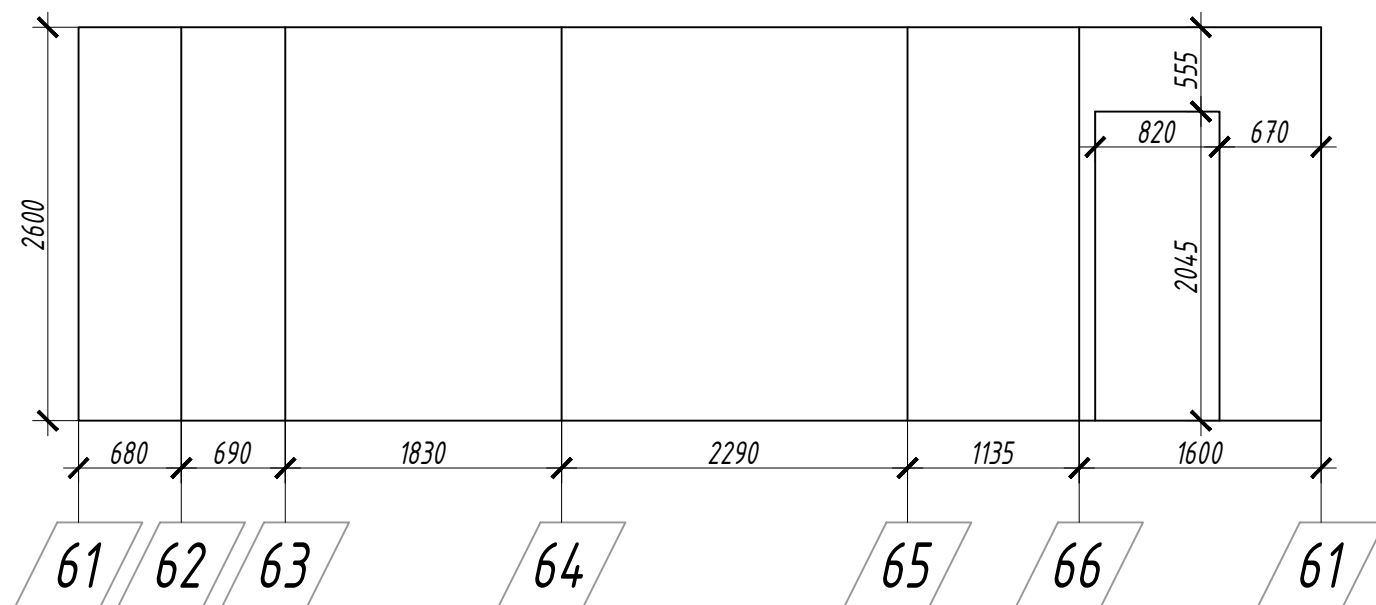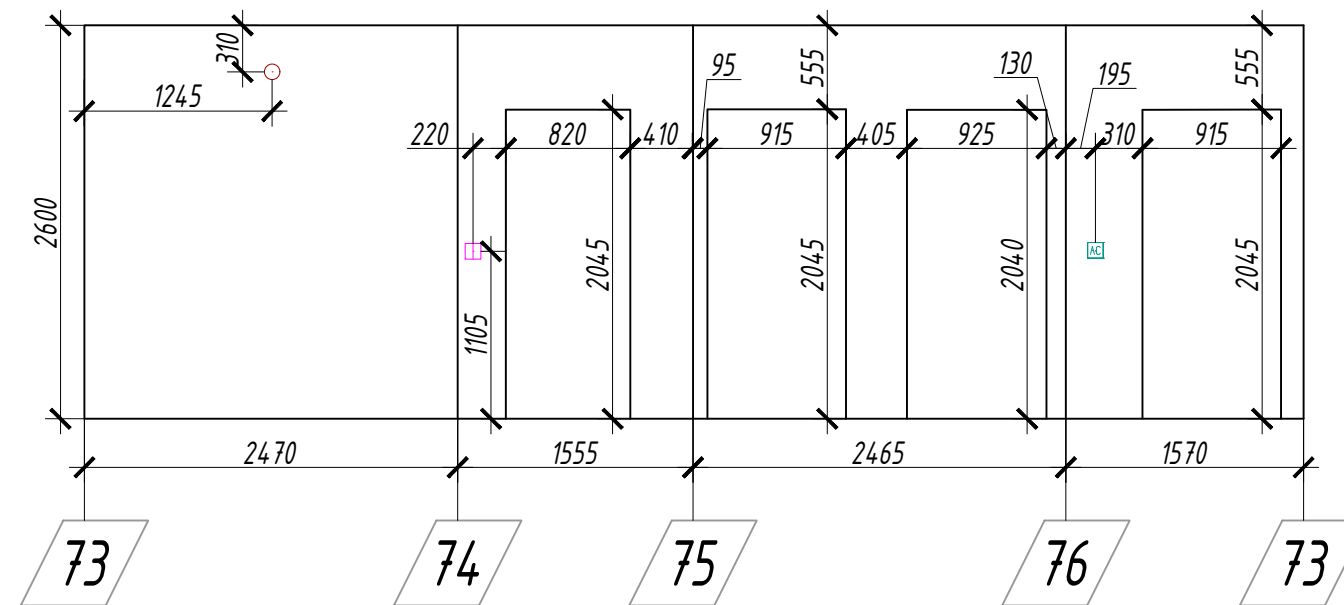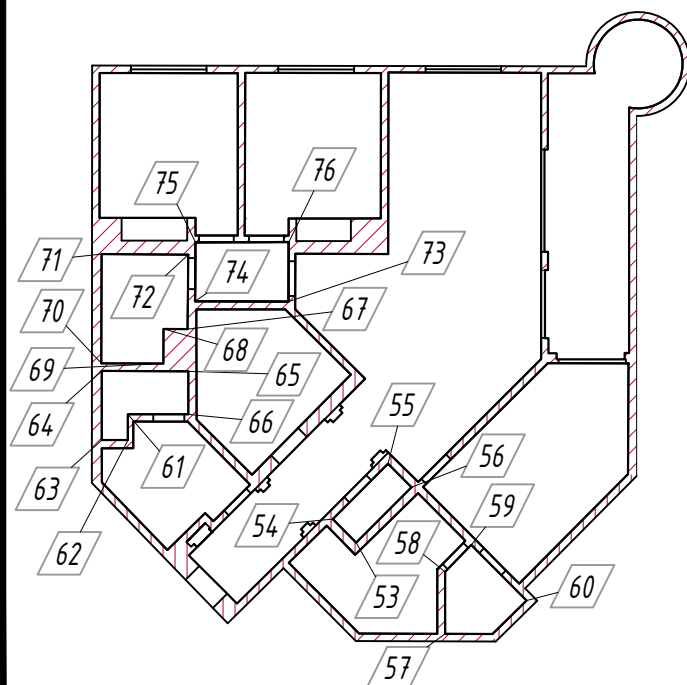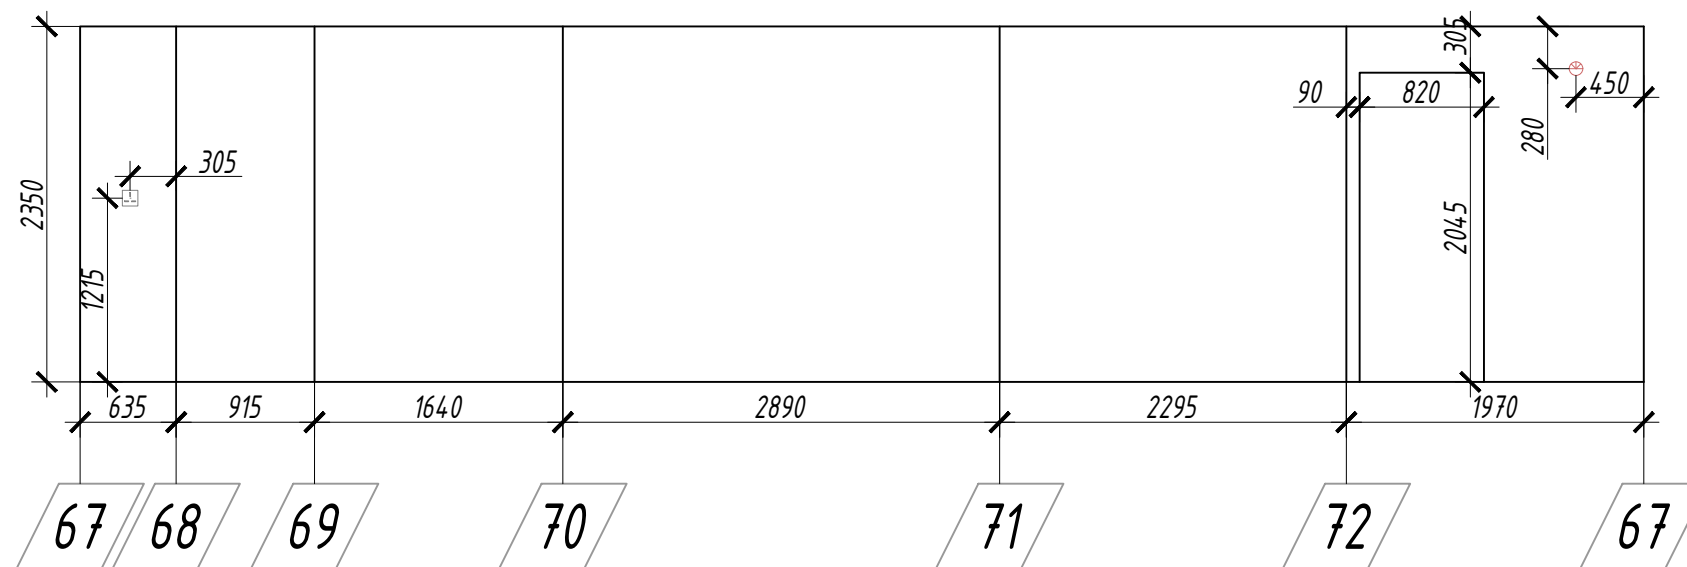

AC	AC
Doorbell	Doorbell
Sprinkler	Sprinkler
Intercom	Intercom
Lights	Lights
Internet	Internet
Socket	Socket
Switcher	Switcher
Spot	Spot
Smoke sensor	Smoke sensor
Water	Water
Drain	Drain

Role	Name	Date	Sign
Drawn	Evgenii Spiriakov	6/18/2024	
Approved	Evgenii Spiriakov	6/18/2024	

ELEVATION LAYOUT