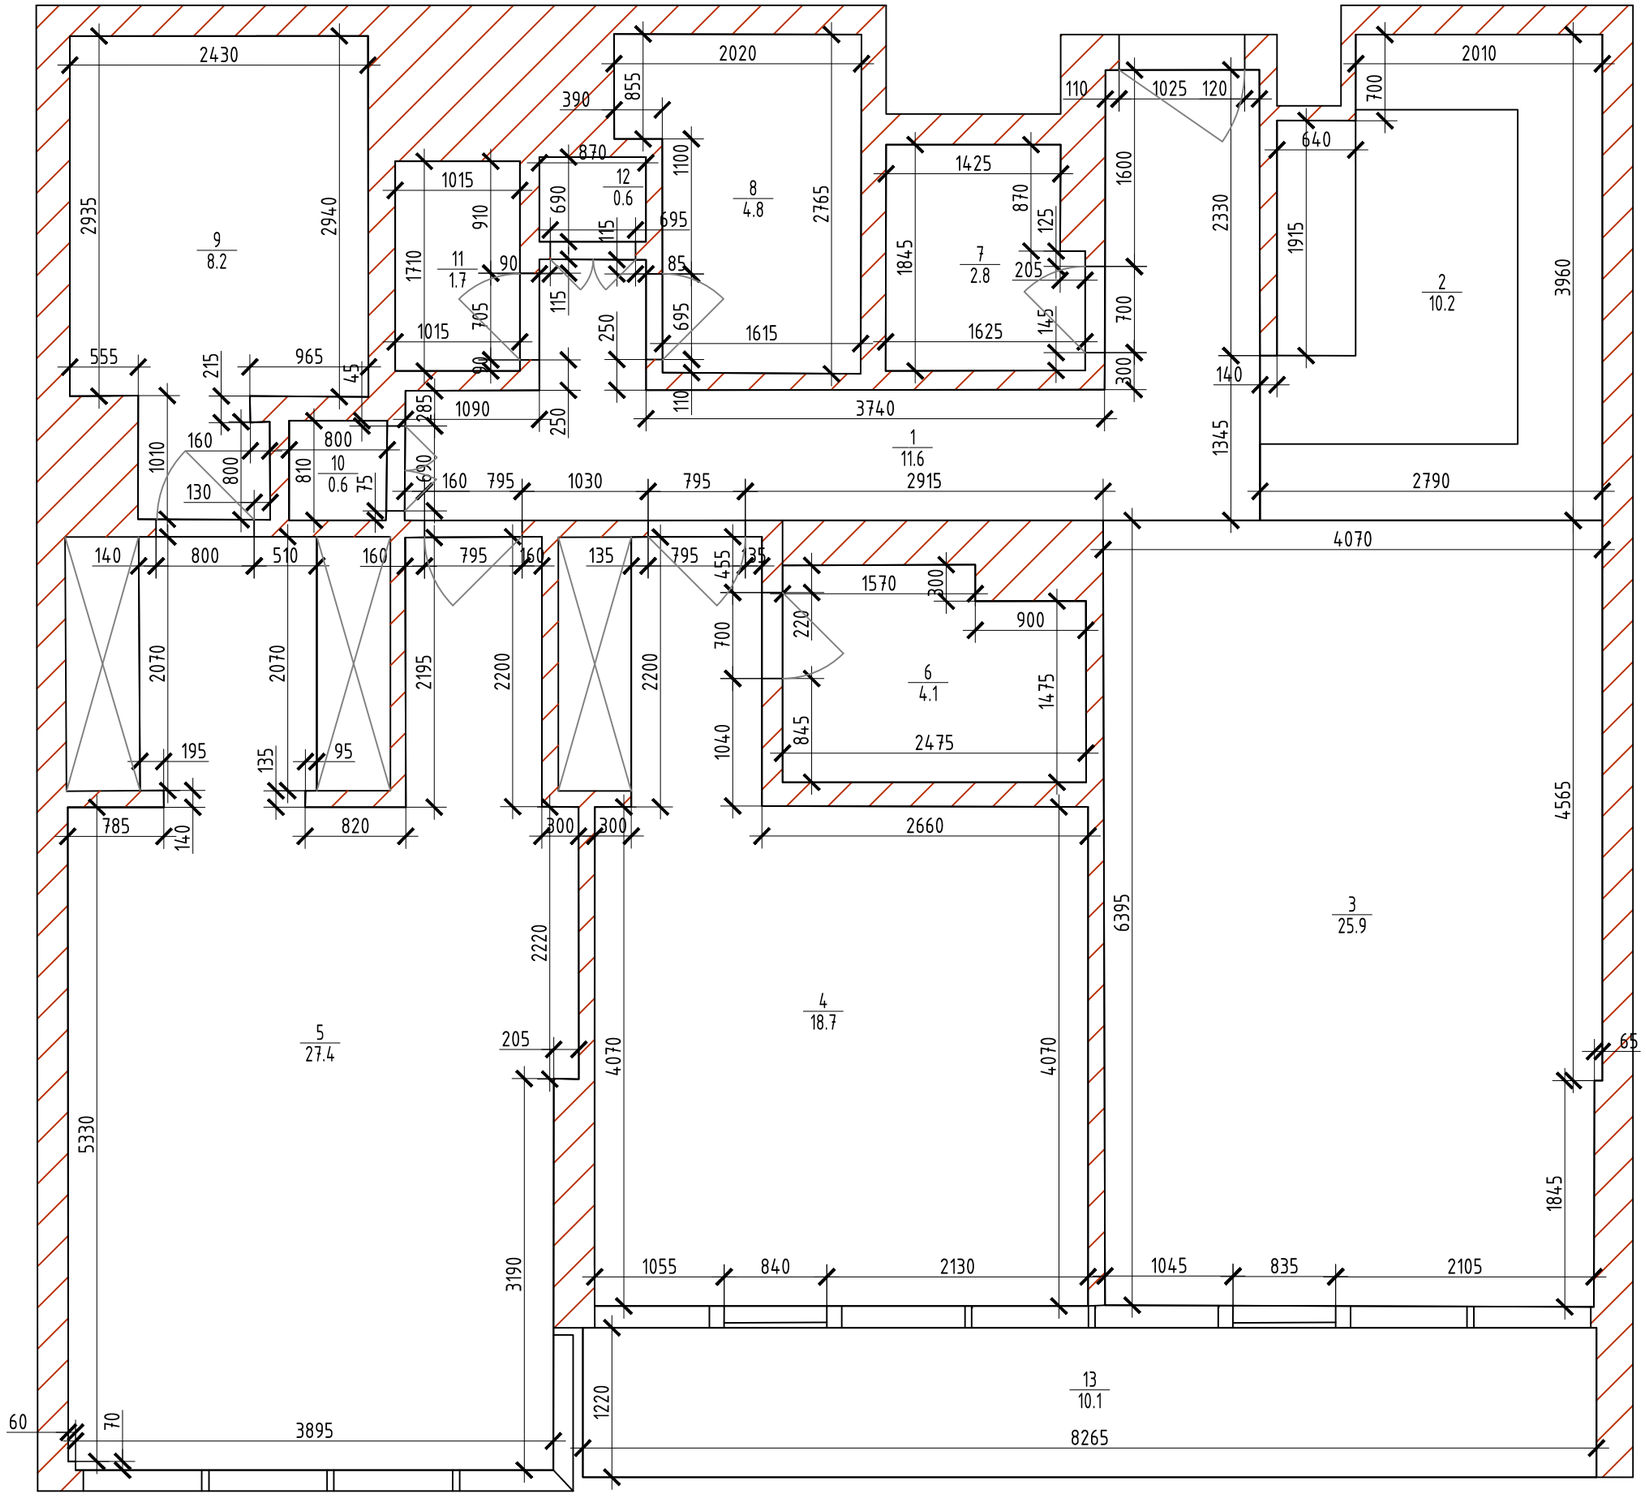

№	Name	Area, m/sq
1	Hall	11.6
2	Kitchen	10.2
3	Living room	25.9
4	Bedroom	18.7
5	Master bedroom	27.4
6	Bathroom 1	4.1
7	Guest bathroom	2.8
8	Maidroom	4.8
9	Bathroom 2	8.2
10	Washroom	0.6
11	Maids bathroom	1.7
12	Boiler room	0.6
13	Balcony	10.1
	Total:	126.7

Notes:

1. All dimensions are in millimeters, rounded to 5 mm.
2. Heights are given in meters, rounded to 1 cm.
3. Measurements were taken with a NIKON total station using the point survey method in a local coordinate system.
4. Heights are measured from the finished floor to the ceiling.
5. Outlets are measured to their central point, and outlet groups are measured to the midpoint between outlets.

MEASURMENT LAYOUT

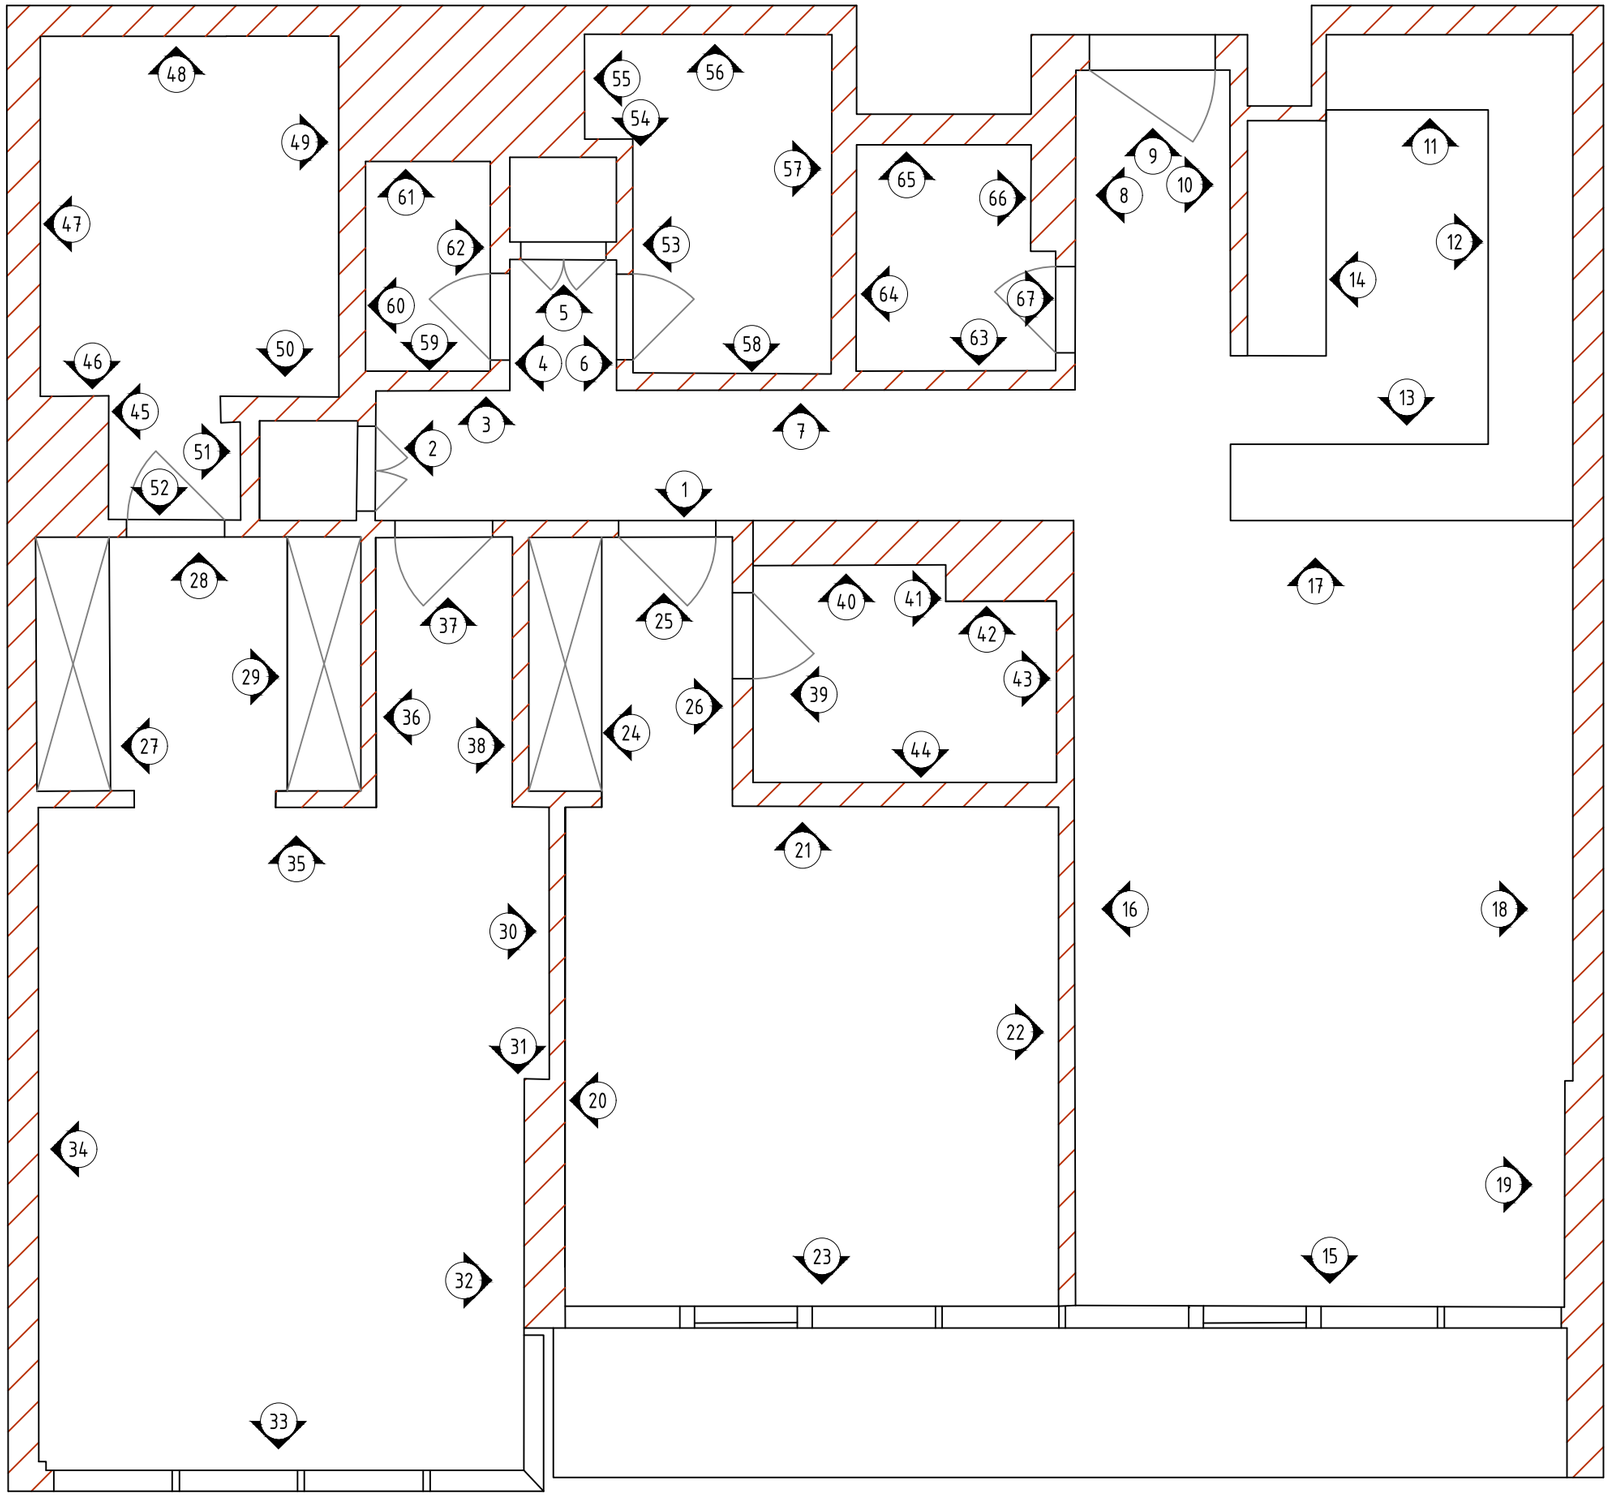

№	Name	Area, m/sq
1	Hall	11.6
2	Kitchen	10.2
3	Living room	25.9
4	Bedroom	18.7
5	Master bedroom	27.4
6	Bathroom 1	4.1
7	Guest bathroom	2.8
8	Maidroom	4.8
9	Bathroom 2	8.2
10	Washroom	0.6
11	Maids bathroom	1.7
12	Boiler room	0.6
13	Balcony	10.1
	Total:	126.7

Notes:

1. All dimensions are in millimeters, rounded to 5 mm.
2. Heights are given in meters, rounded to 1 cm.
3. Measurements were taken with a NIKON total station using the point survey method in a local coordinate system.
4. Heights are measured from the finished floor to the ceiling.
5. Outlets are measured to their central point, and outlet groups are measured to the midpoint between outlets.

PLAN FOR MAKING CORNERS

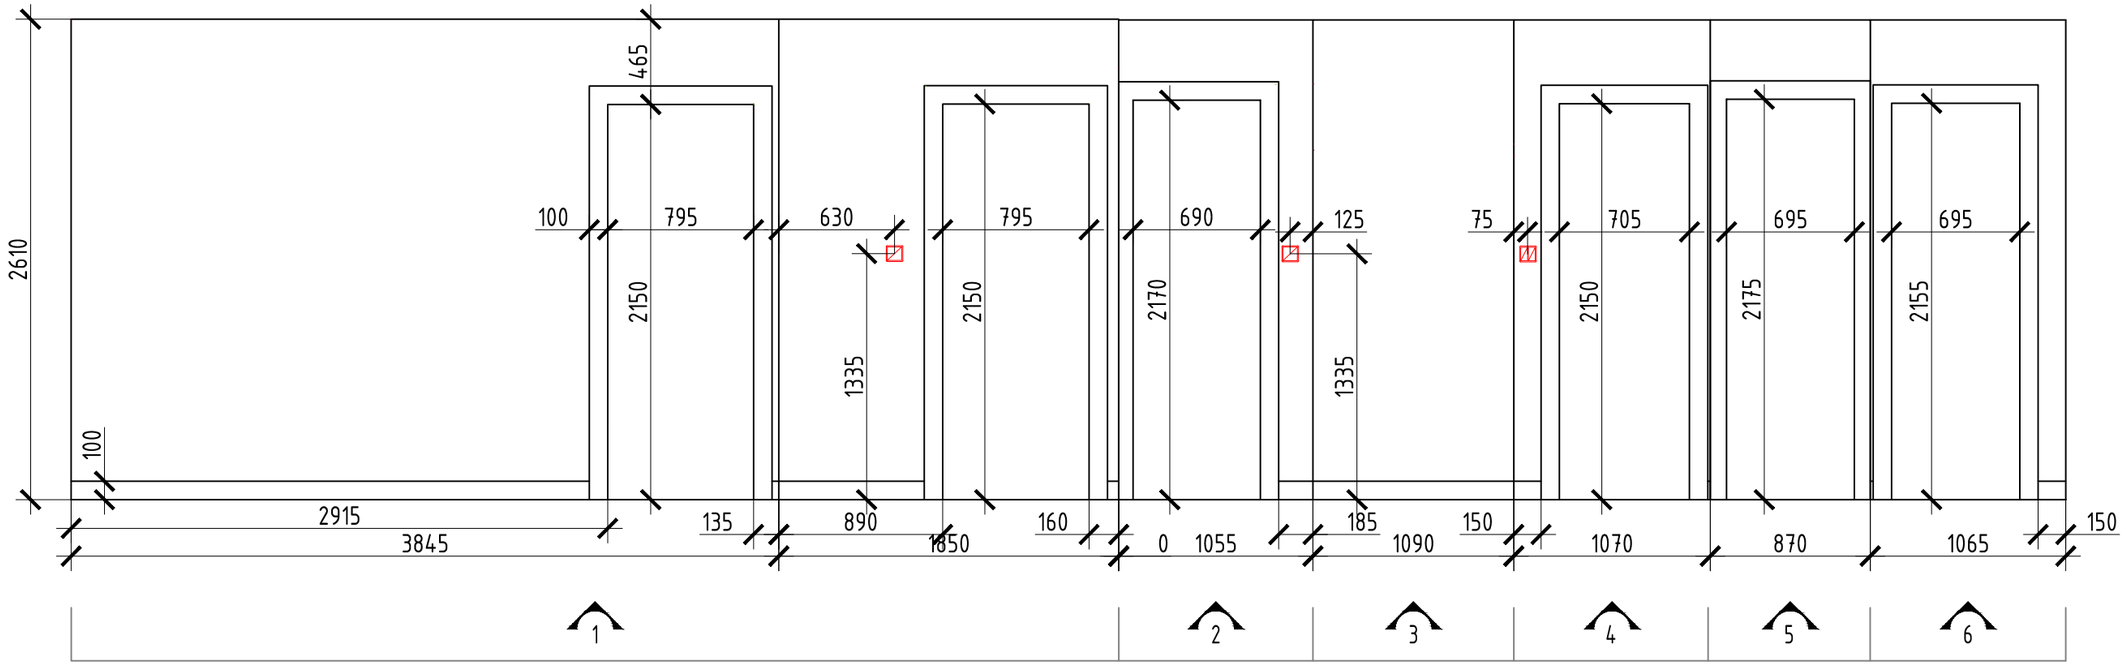

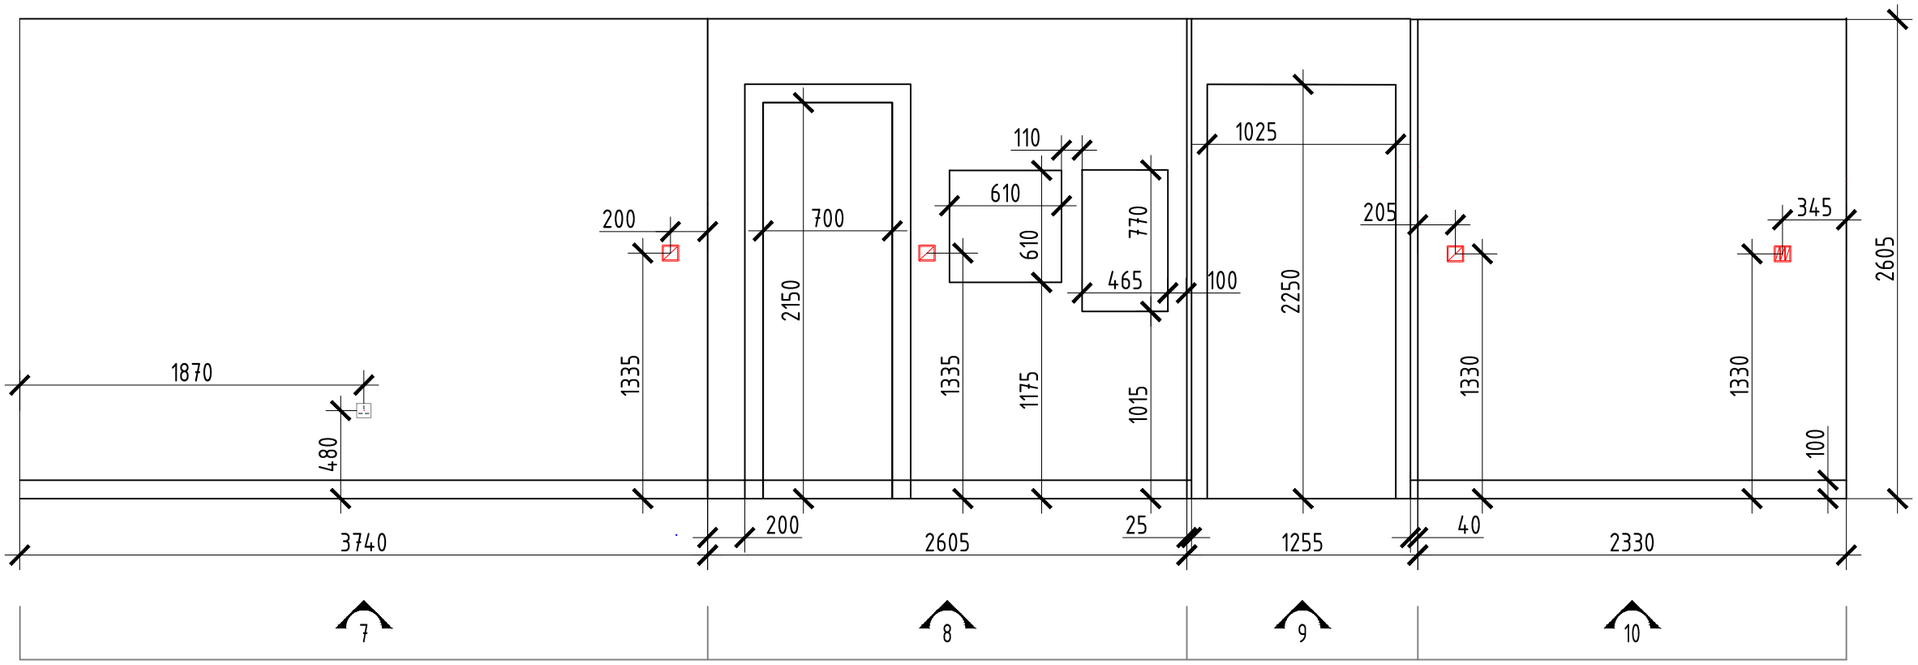

	1 button switcher
	2 button switcher
	3 button switcher
	socket outlet
I	internet outlet
	sprinkler
	intercom
	thermostat
	water outlet

Notes:

1. All dimensions are in millimeters, rounded to 5 mm.
2. Heights are given in meters, rounded to 1 cm.
3. Measurements were taken with a NIKON total station using the point survey method in a local coordinate system.
4. Heights are measured from the finished floor to the ceiling.
5. Outlets are measured to their central point, and outlet groups are measured to the midpoint between outlets.

ELEVATION LAYOUT

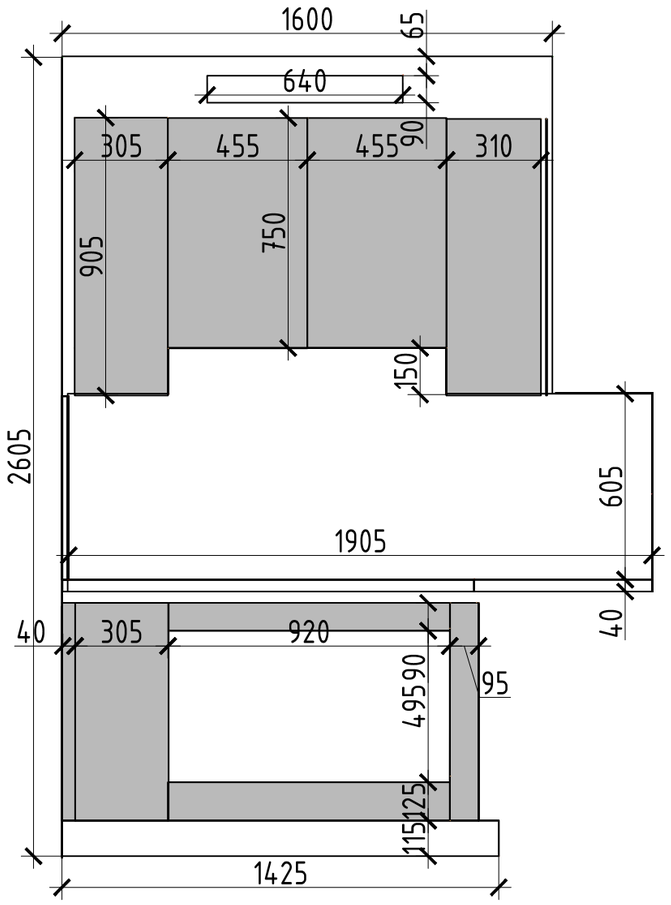

11

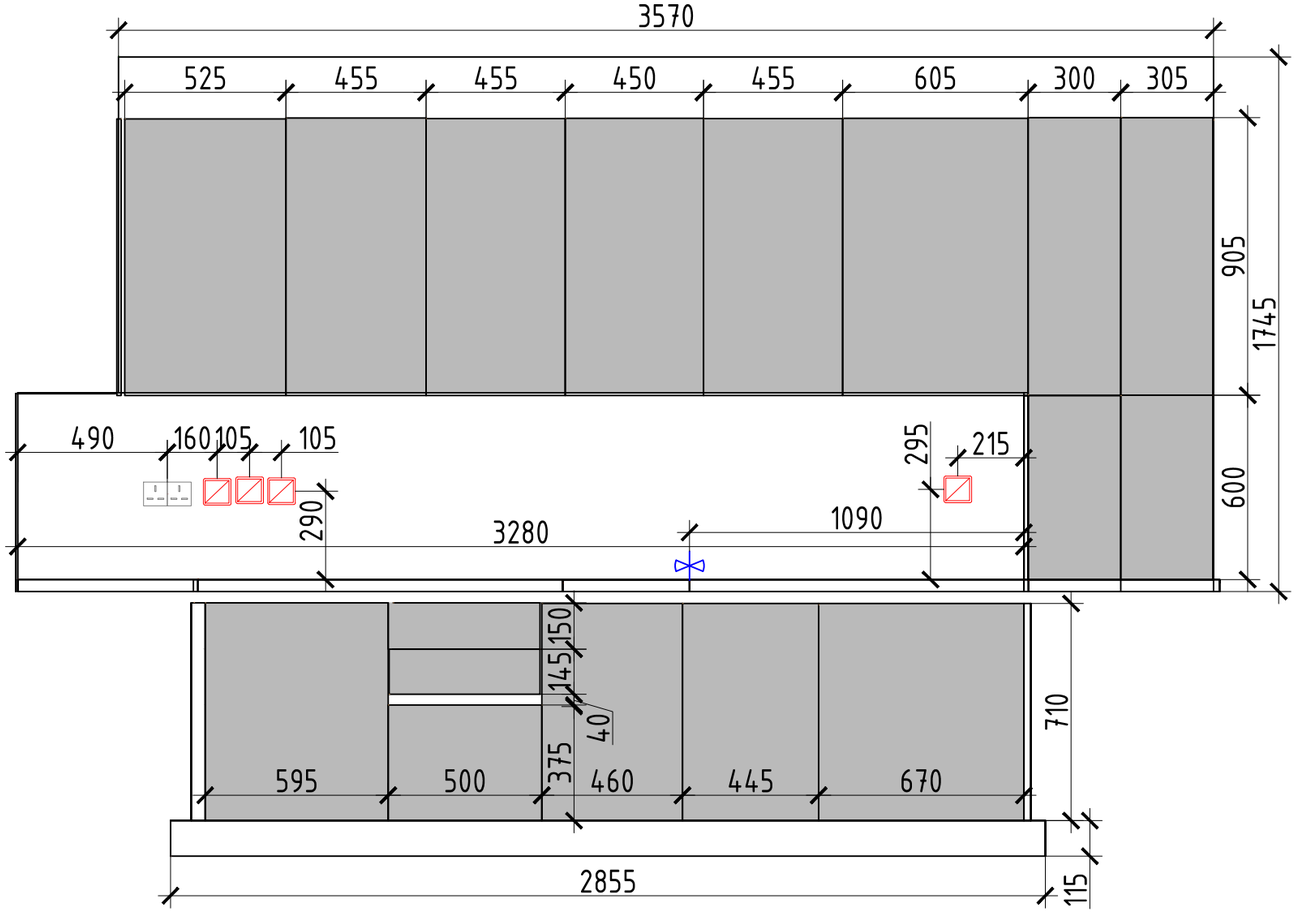

12

Notes:

1. All dimensions are in millimeters, rounded to 5 mm.
2. Heights are given in meters, rounded to 1 cm.
3. Measurements were taken with a NIKON total station using the point survey method in a local coordinate system.
4. Heights are measured from the finished floor to the ceiling.
5. Outlets are measured to their central point, and outlet groups are measured to the midpoint between outlets.

	1 button switcher
	2 button switcher
	3 button switcher
	socket outlet
	internet outlet
	sprinkler
	intercom
	thermostat
	water outlet

ELEVATION LAYOUT

Page 2.2.1

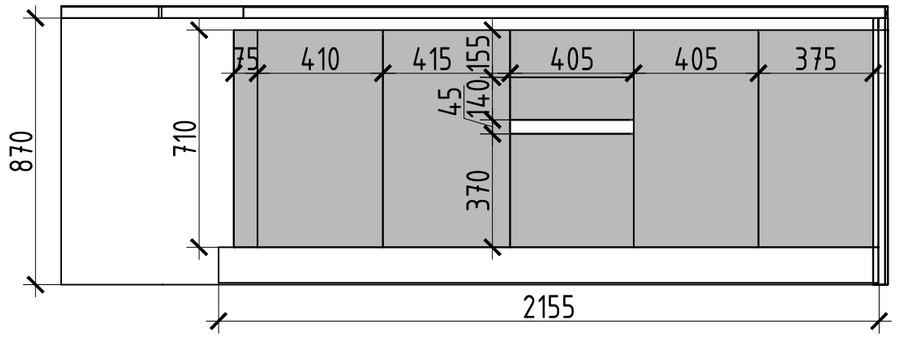

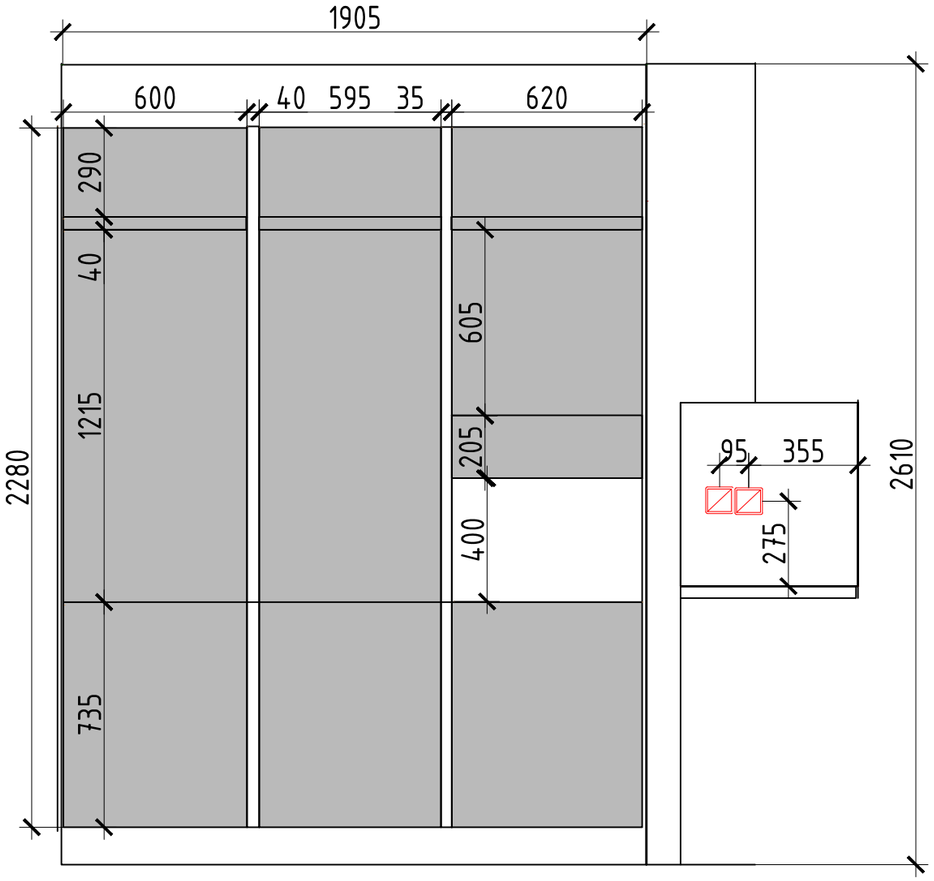

	1 button switcher
	2 button switcher
	3 button switcher
	socket outlet
	internet outlet
	sprinkler
	intercom
	thermostat
	water outlet

Notes:

1. All dimensions are in millimeters, rounded to 5 mm.
2. Heights are given in meters, rounded to 1 cm.
3. Measurements were taken with a NIKON total station using the point survey method in a local coordinate system.
4. Heights are measured from the finished floor to the ceiling.
5. Outlets are measured to their central point, and outlet groups are measured to the midpoint between outlets.

ELEVATION LAYOUT

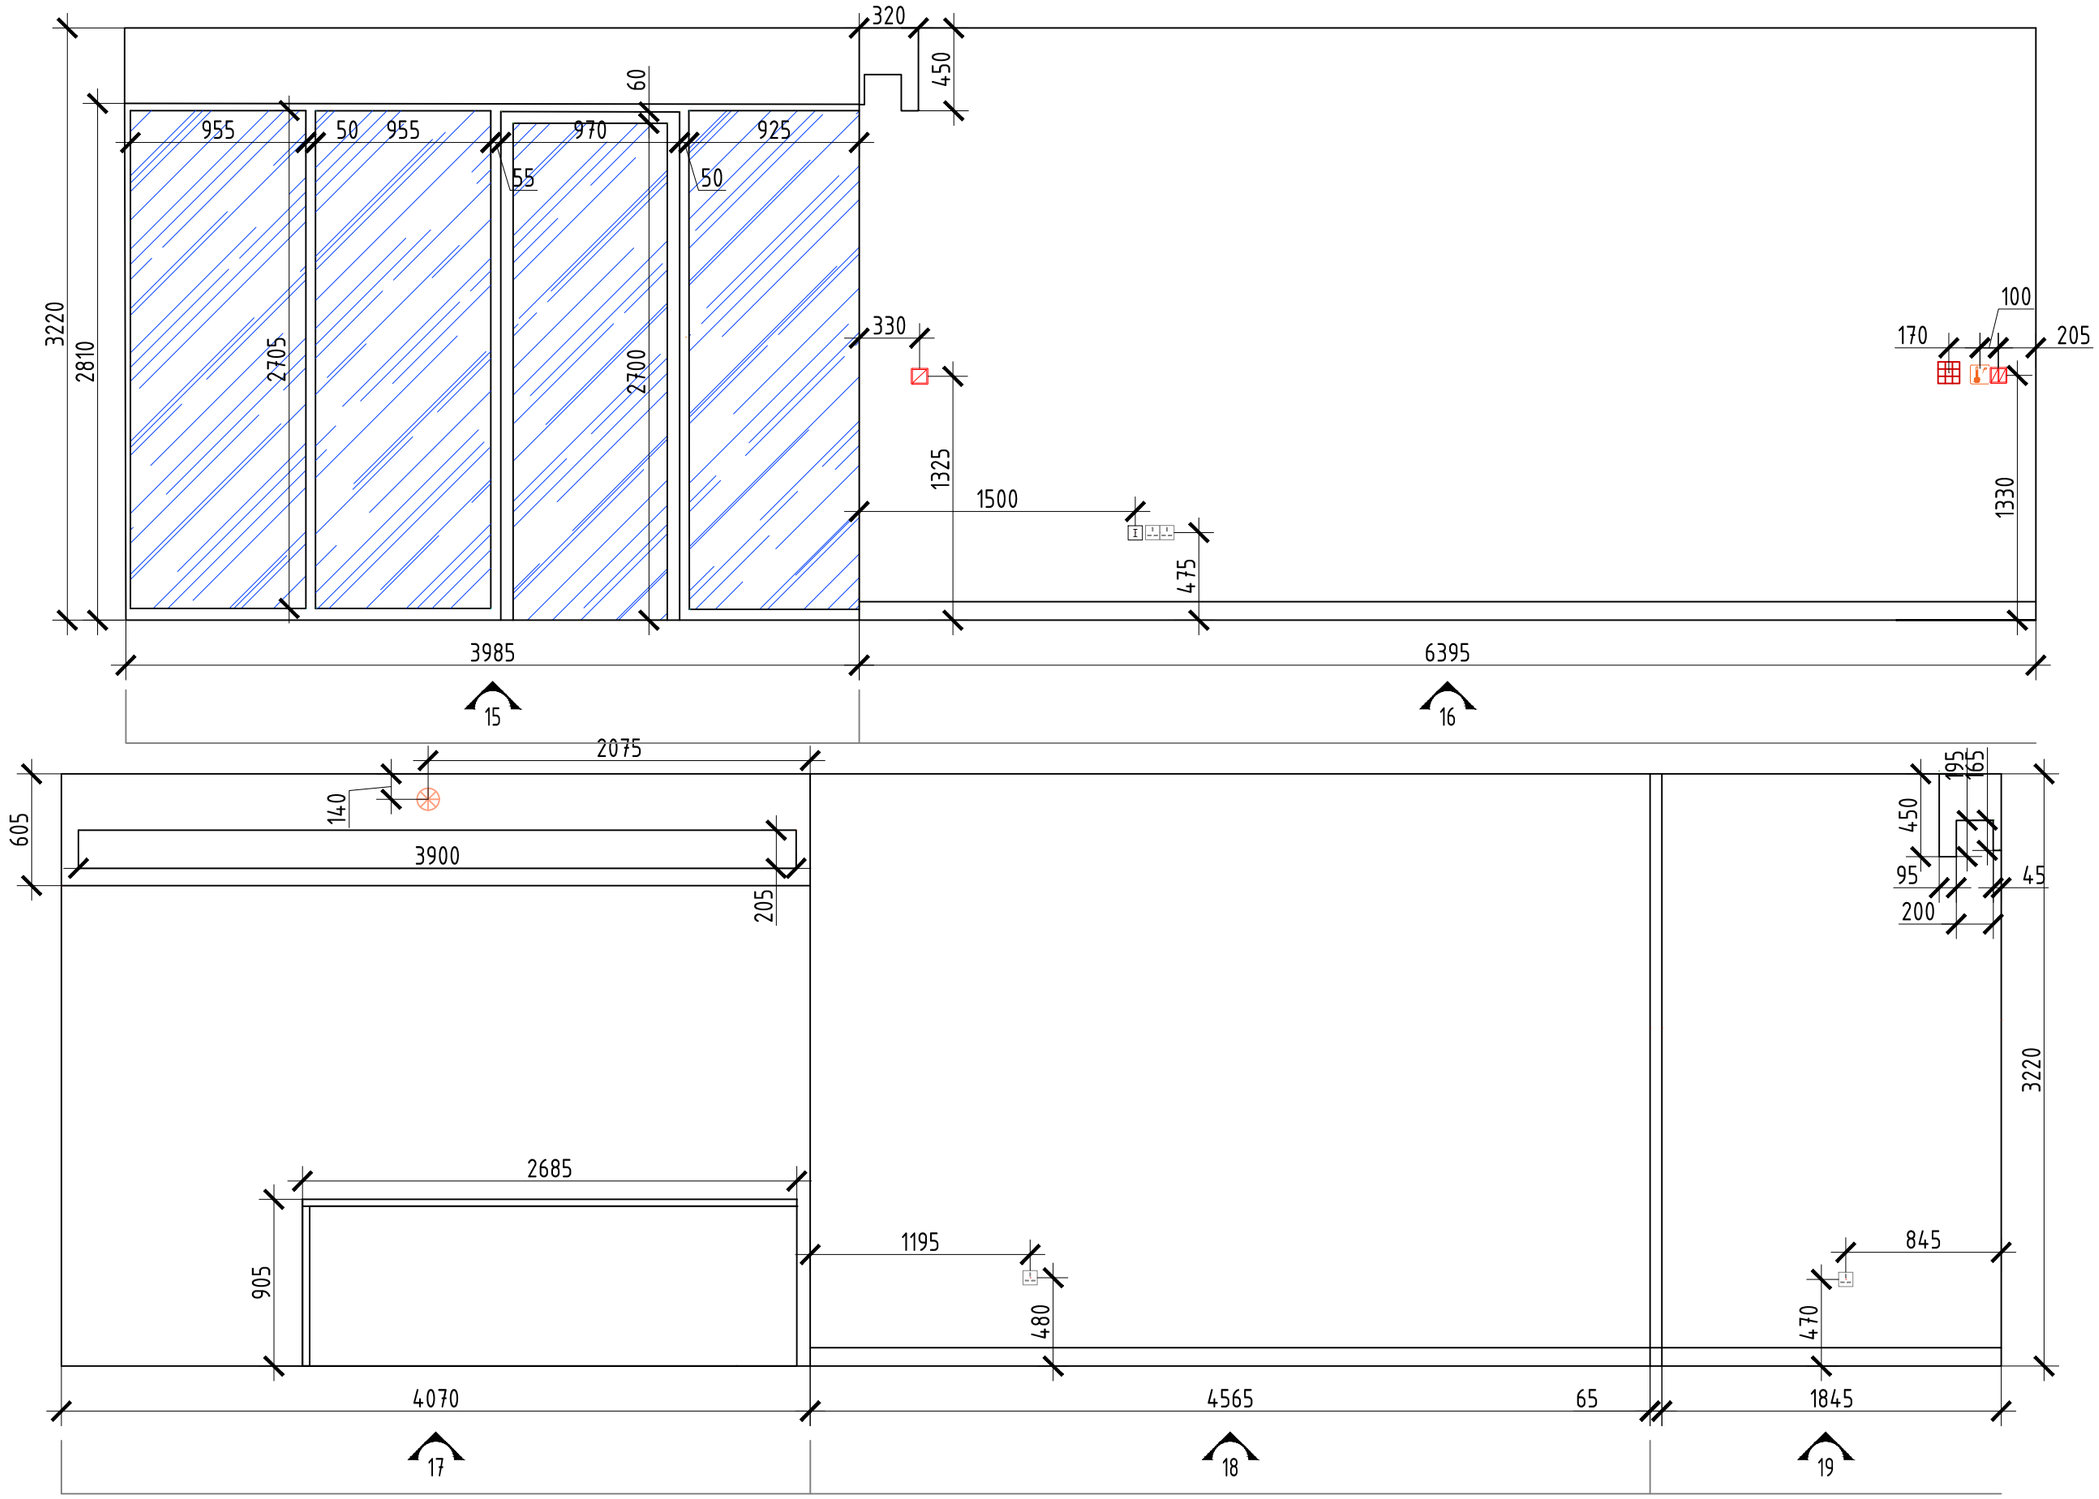

	1 button switcher
	2 button switcher
	3 button switcher
	socket outlet
	internet outlet
	sprinkler
	intercom
	thermostat
	water outlet

Notes:

1. All dimensions are in millimeters, rounded to 5 mm.
2. Heights are given in meters, rounded to 1 cm.
3. Measurements were taken with a NIKON total station using the point survey method in a local coordinate system.
4. Heights are measured from the finished floor to the ceiling.
5. Outlets are measured to their central point, and outlet groups are measured to the midpoint between outlets.

ELEVATION LAYOUT

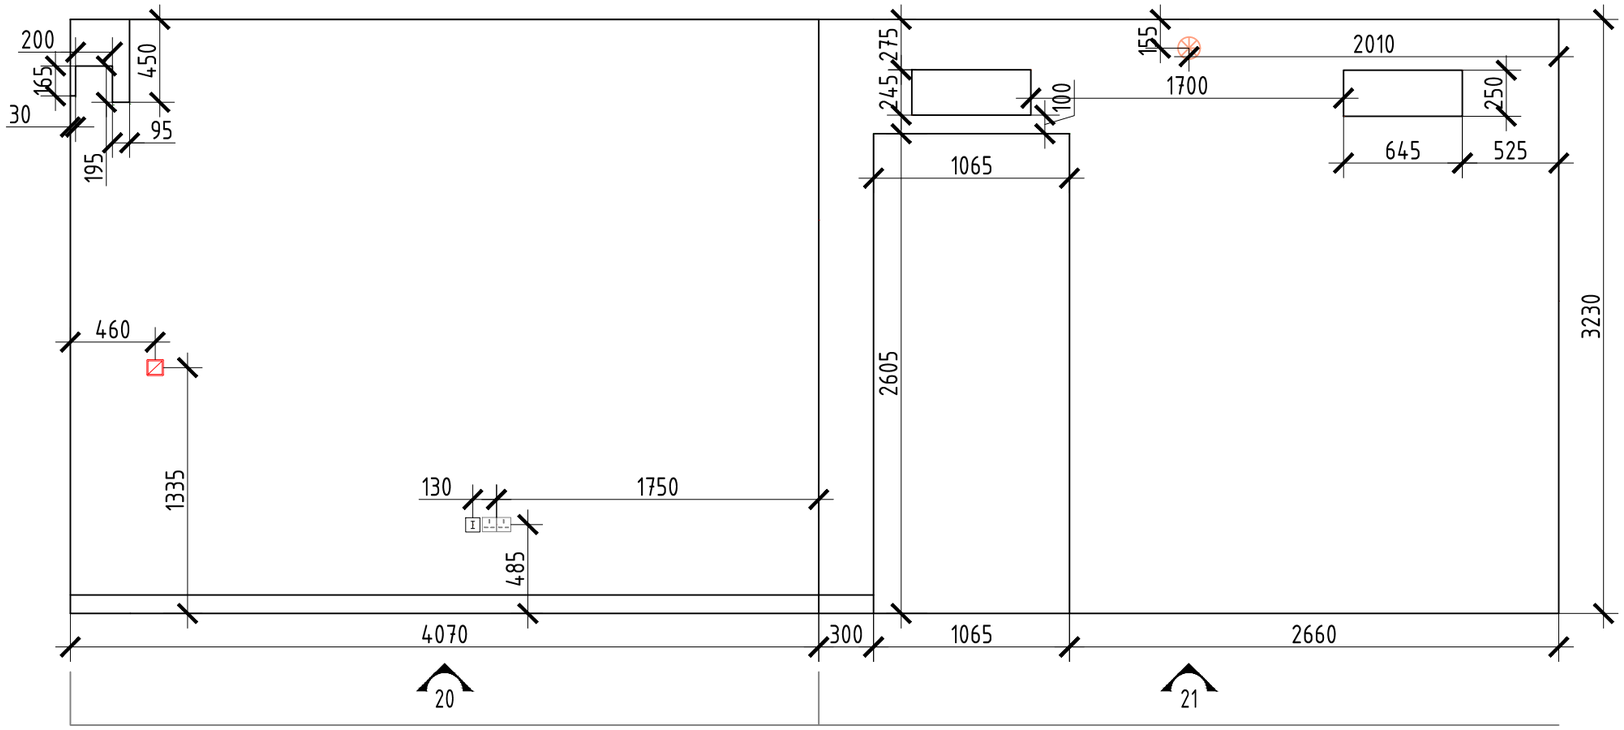

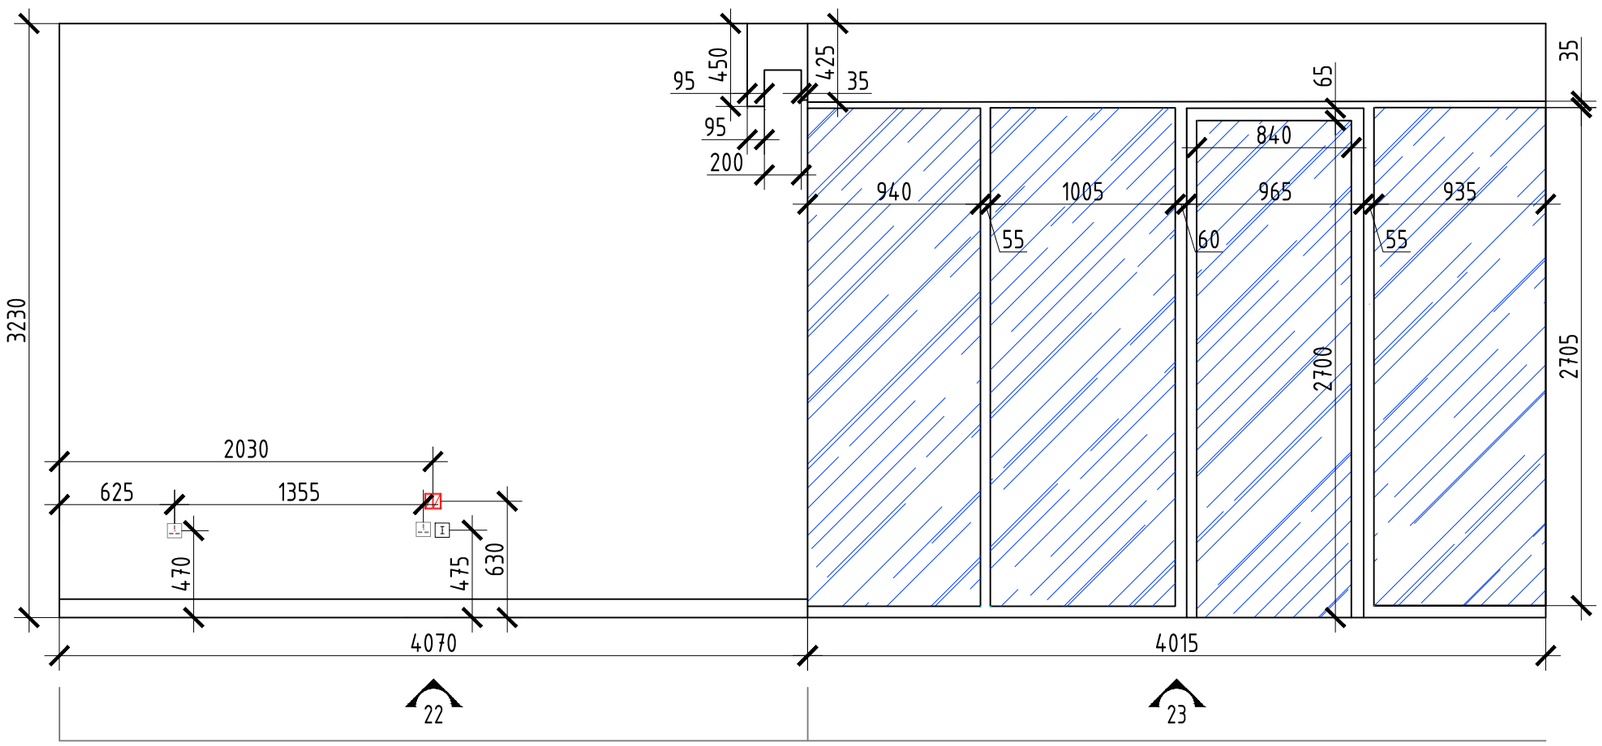

	1 button switcher
	2 button switcher
	3 button switcher
	socket outlet
	internet outlet
	sprinkler
	intercom
	thermostat
	water outlet

Notes:

1. All dimensions are in millimeters, rounded to 5 mm.
2. Heights are given in meters, rounded to 1 cm.
3. Measurements were taken with a NIKON total station using the point survey method in a local coordinate system.
4. Heights are measured from the finished floor to the ceiling.
5. Outlets are measured to their central point, and outlet groups are measured to the midpoint between outlets.

ELEVATION LAYOUT

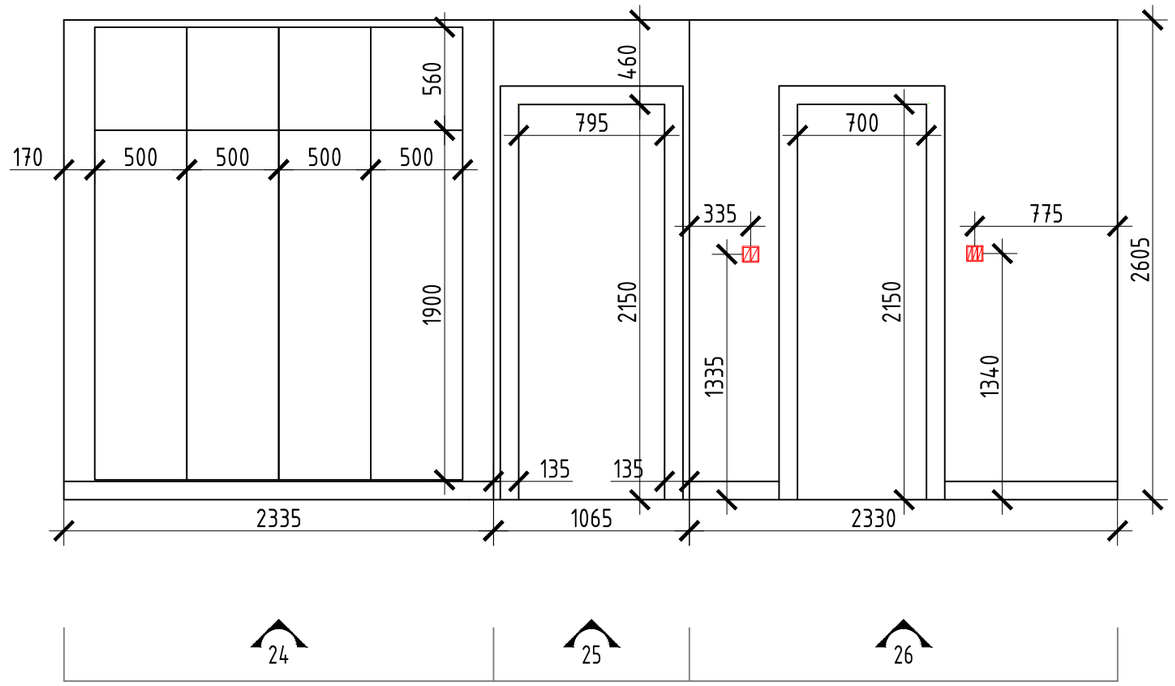

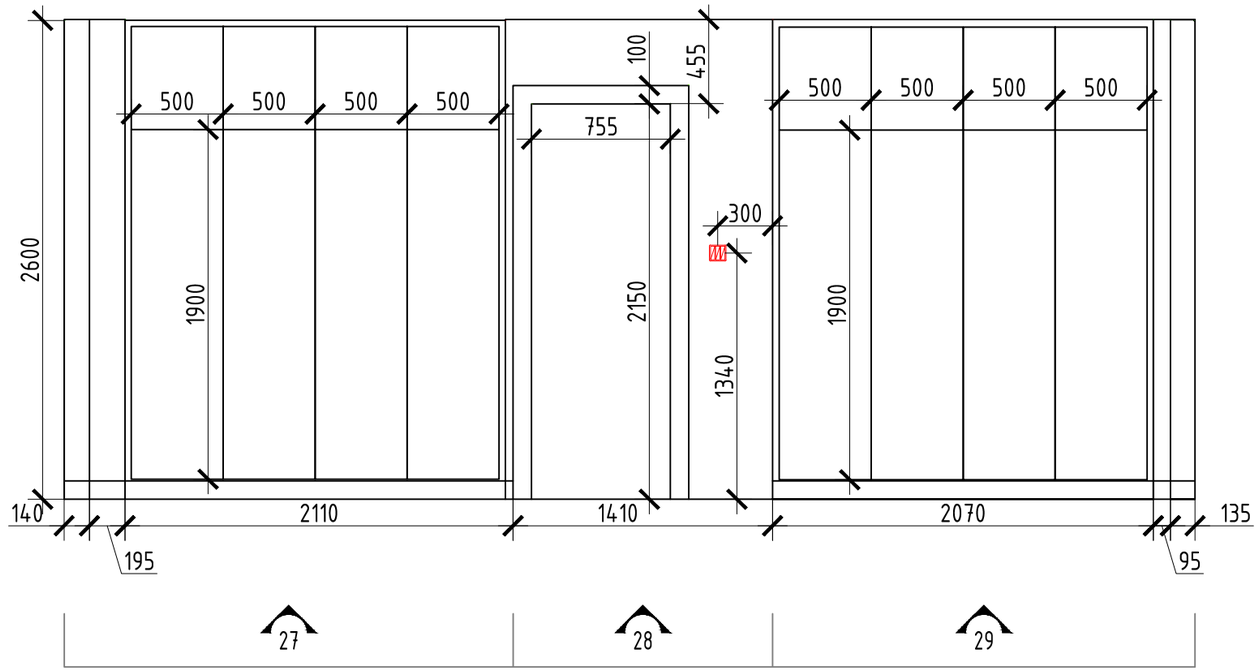

Notes:

1. All dimensions are in millimeters, rounded to 5 mm.
2. Heights are given in meters, rounded to 1 cm.
3. Measurements were taken with a NIKON total station using the point survey method in a local coordinate system.
4. Heights are measured from the finished floor to the ceiling.
5. Outlets are measured to their central point, and outlet groups are measured to the midpoint between outlets.

	1 button switcher
	2 button switcher
	3 button switcher
	socket outlet
	internet outlet
	sprinkler
	intercom
	thermostat
	water outlet

ELEVATION LAYOUT

Page 2.5

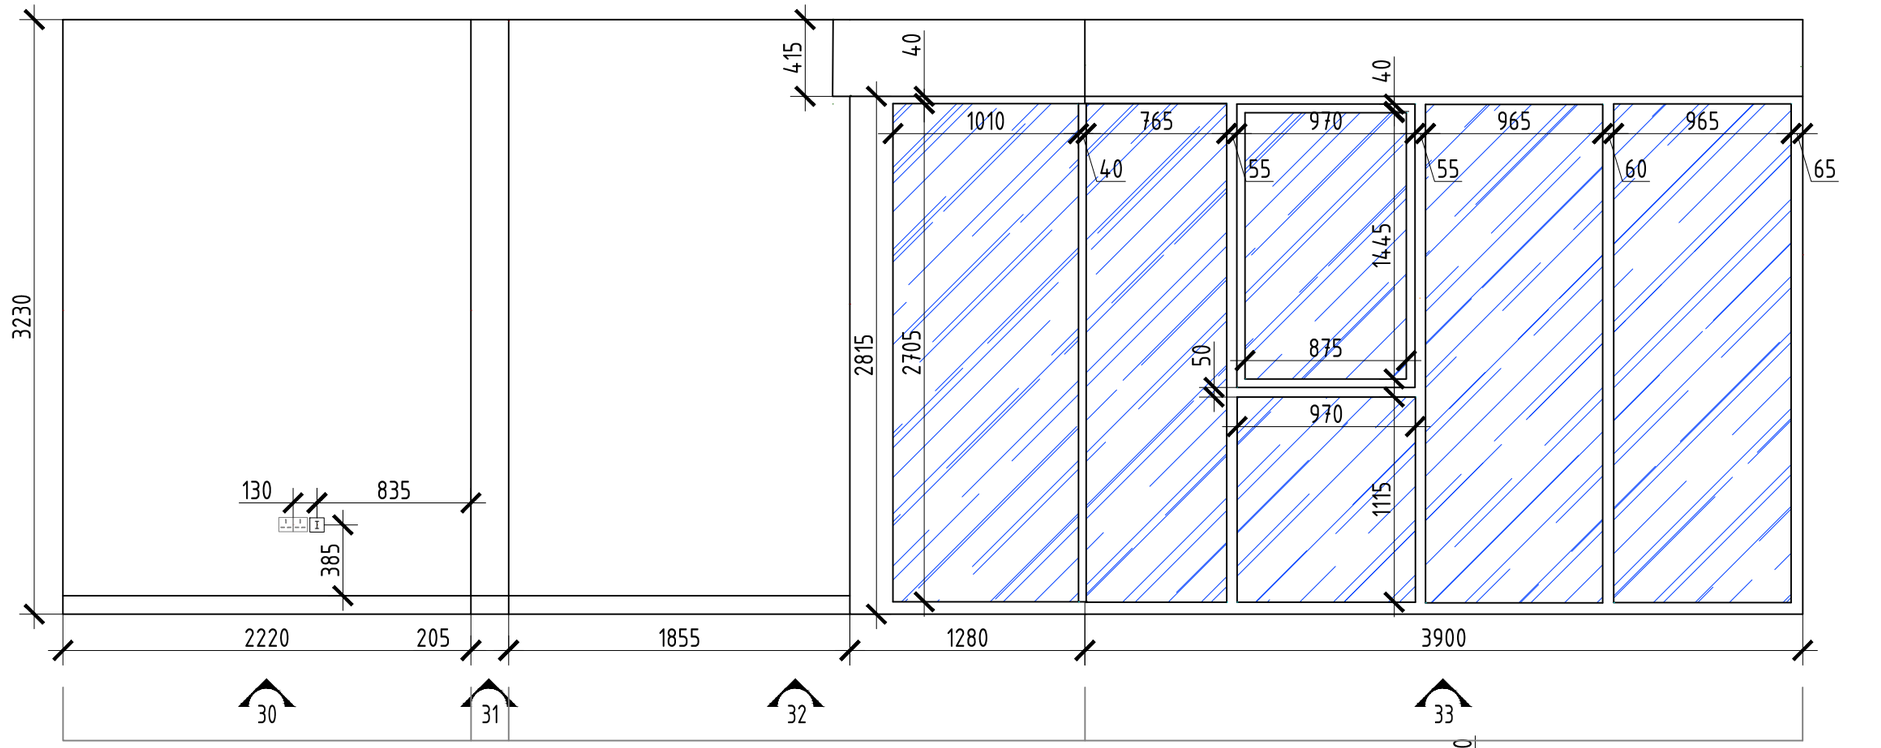

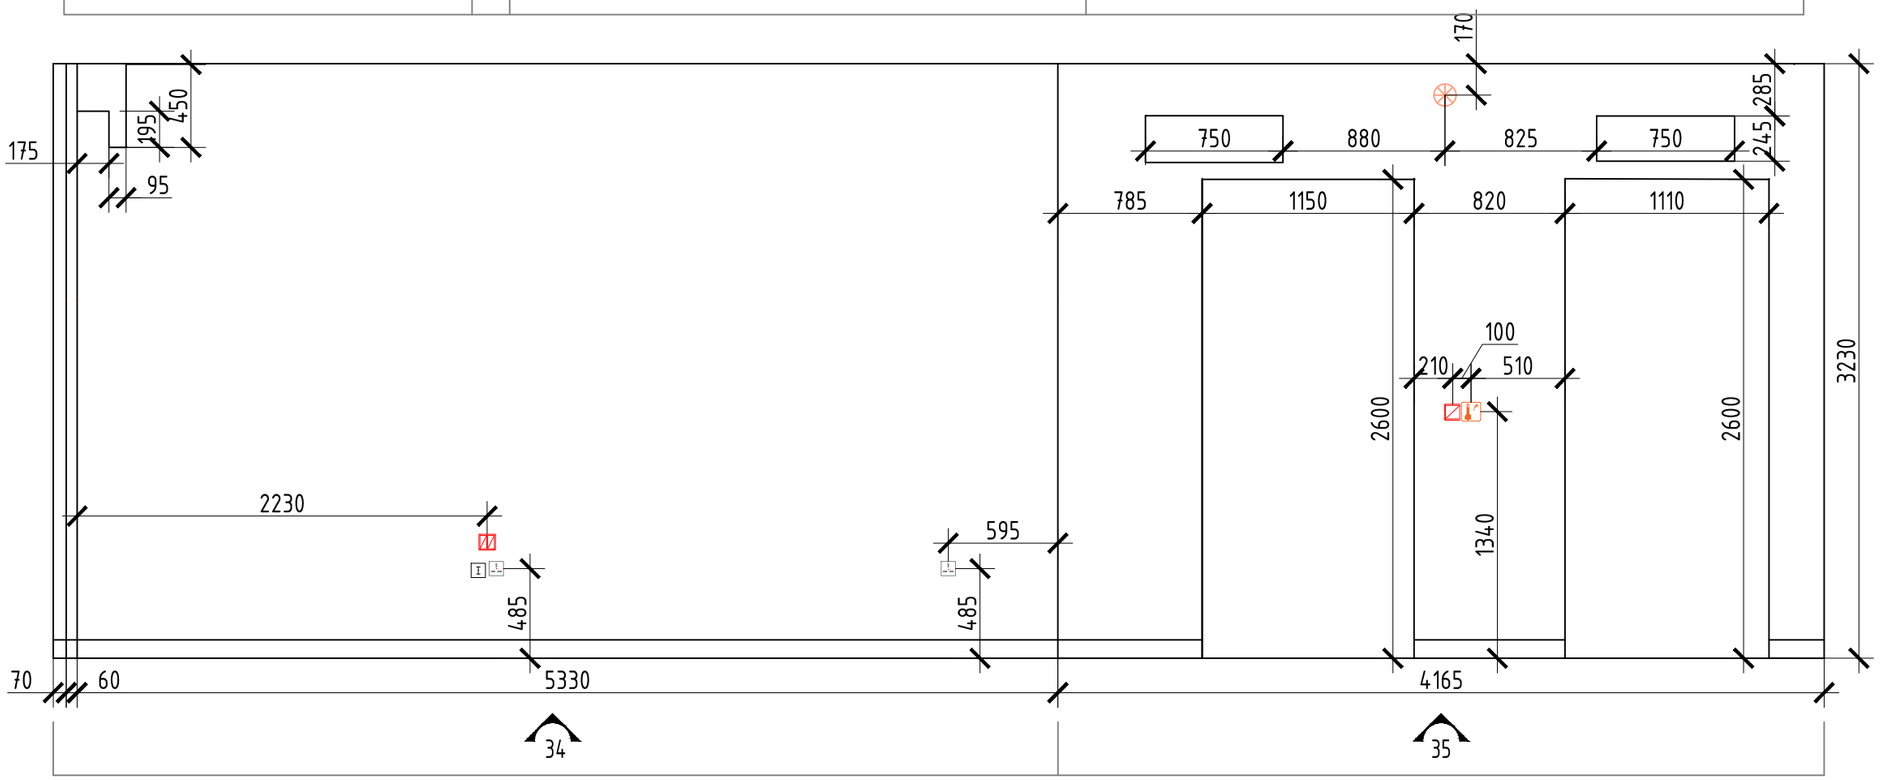

	1 button switcher
	2 button switcher
	3 button switcher
	socket outlet
	internet outlet
	sprinkler
	intercom
	thermostat
	water outlet

Notes:

1. All dimensions are in millimeters, rounded to 5 mm.
2. Heights are given in meters, rounded to 1 cm.
3. Measurements were taken with a NIKON total station using the point survey method in a local coordinate system.
4. Heights are measured from the finished floor to the ceiling.
5. Outlets are measured to their central point, and outlet groups are measured to the midpoint between outlets.

ELEVATION LAYOUT

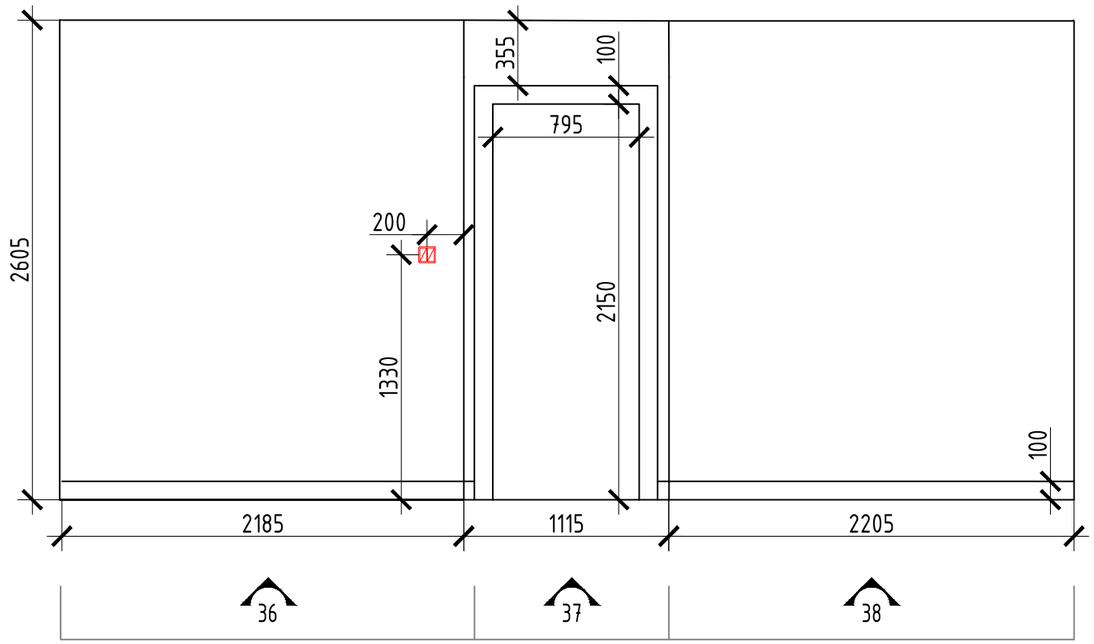

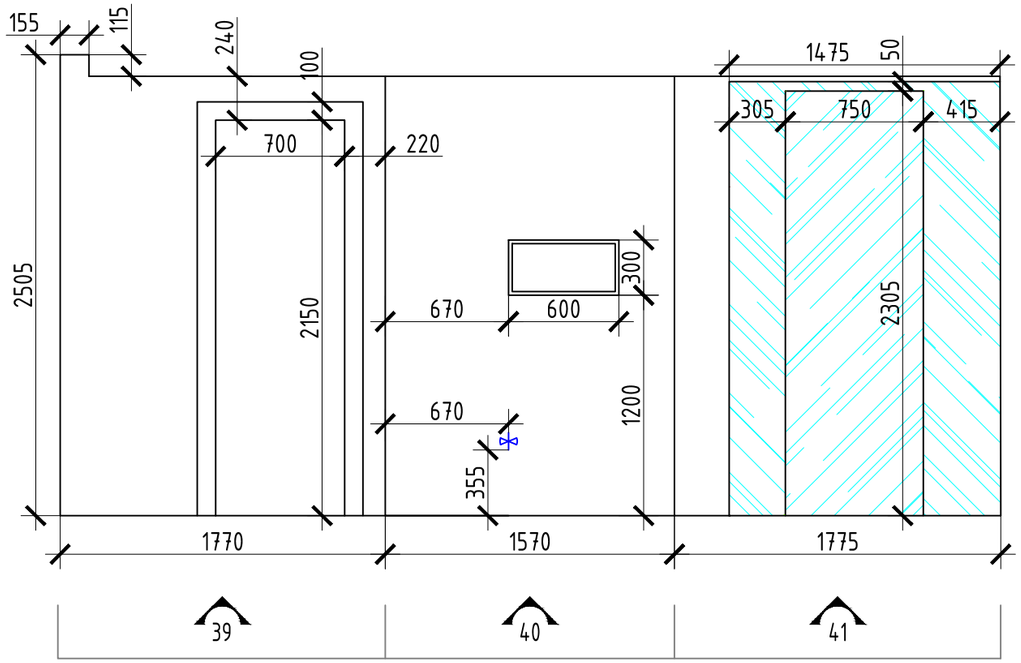

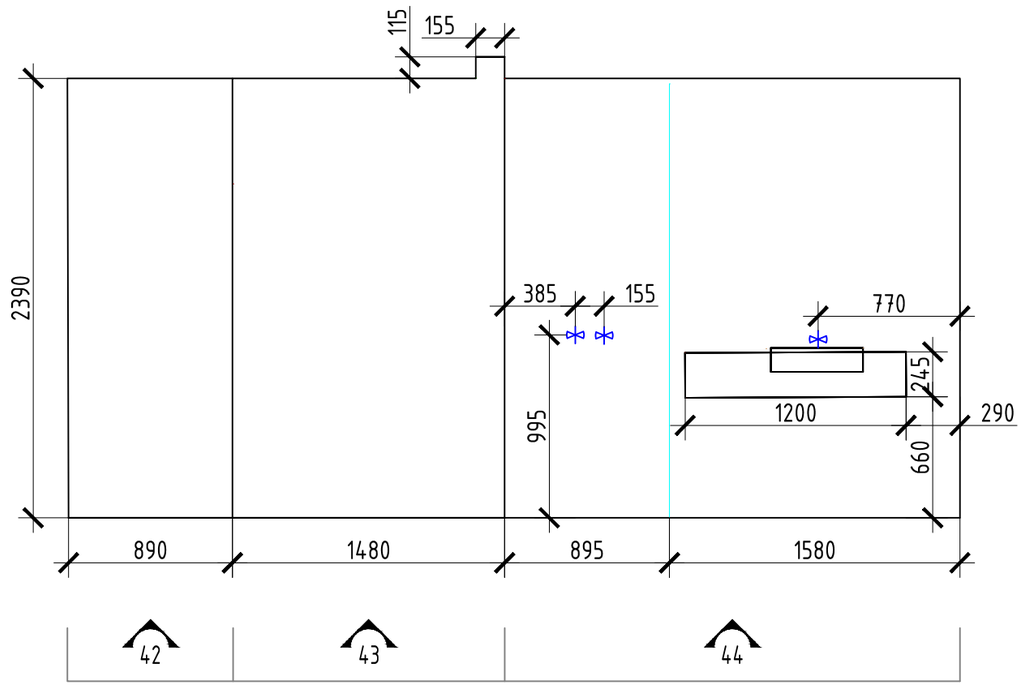

	1 button switcher
	2 button switcher
	3 button switcher
	socket outlet
	internet outlet
	sprinkler
	intercom
	thermostat
	water outlet

Notes:

1. All dimensions are in millimeters, rounded to 5 mm.
2. Heights are given in meters, rounded to 1 cm.
3. Measurements were taken with a NIKON total station using the point survey method in a local coordinate system.
4. Heights are measured from the finished floor to the ceiling.
5. Outlets are measured to their central point, and outlet groups are measured to the midpoint between outlets.

ELEVATION LAYOUT

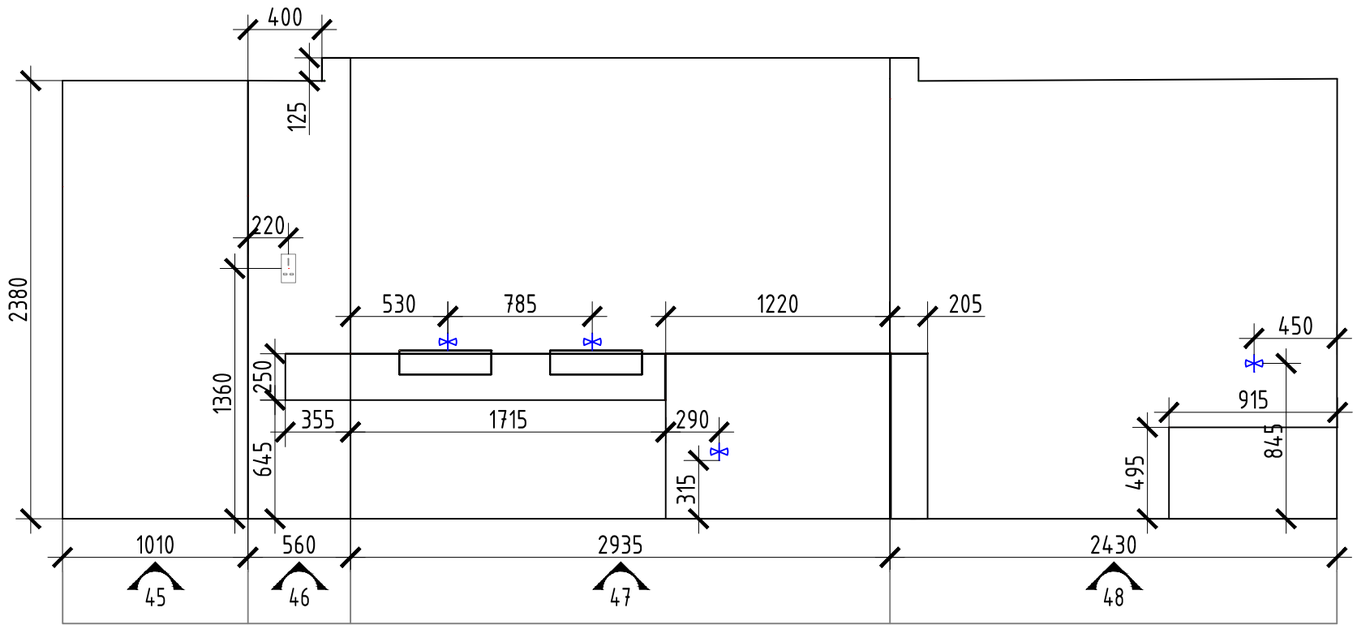

	1 button switcher
	2 button switcher
	3 button switcher
	socket outlet
	internet outlet
	sprinkler
	intercom
	thermostat
	water outlet

Notes:

1. All dimensions are in millimeters, rounded to 5 mm.
2. Heights are given in meters, rounded to 1 cm.
3. Measurements were taken with a NIKON total station using the point survey method in a local coordinate system.
4. Heights are measured from the finished floor to the ceiling.
5. Outlets are measured to their central point, and outlet groups are measured to the midpoint between outlets.

ELEVATION LAYOUT

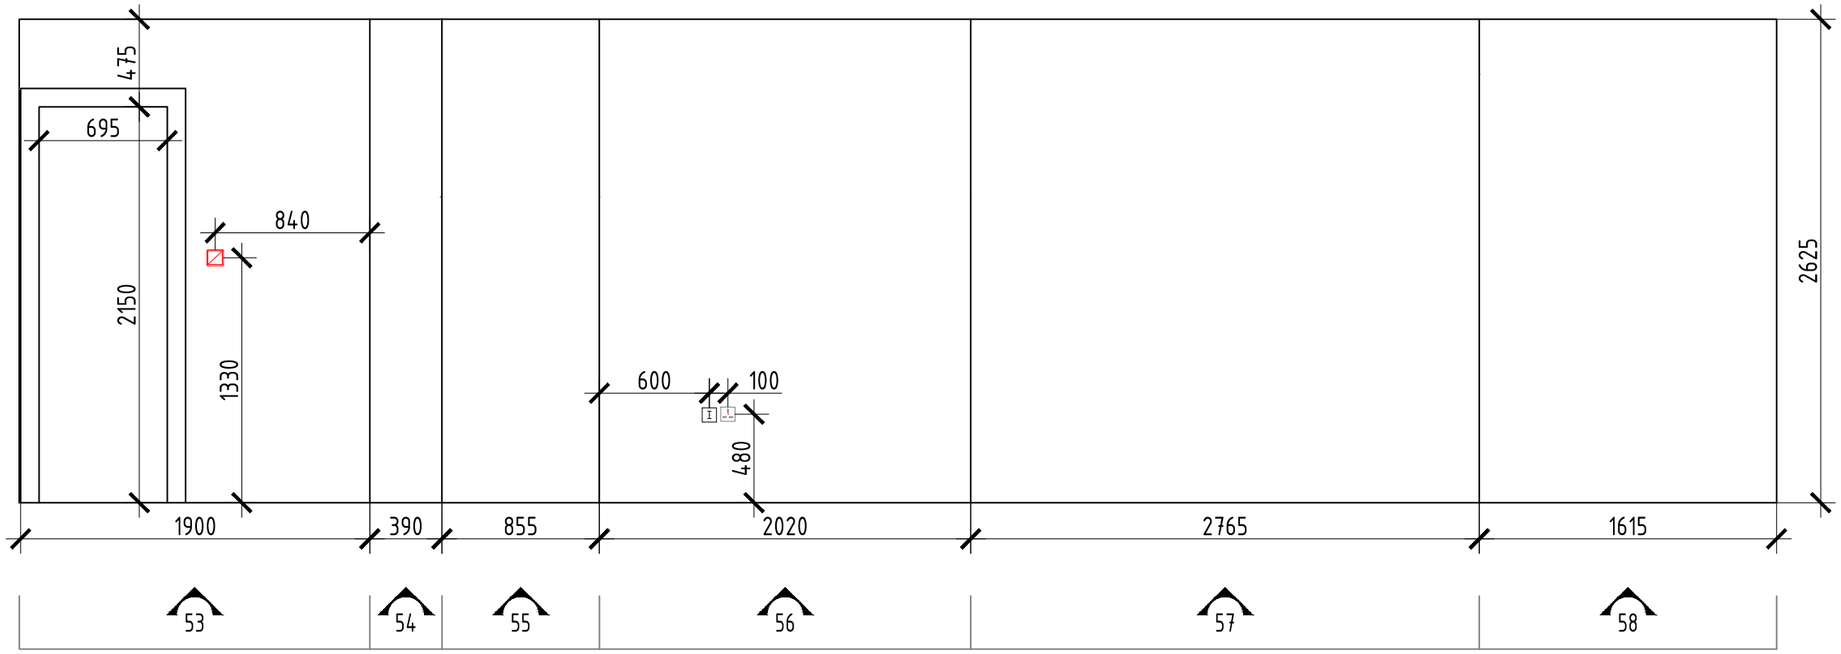

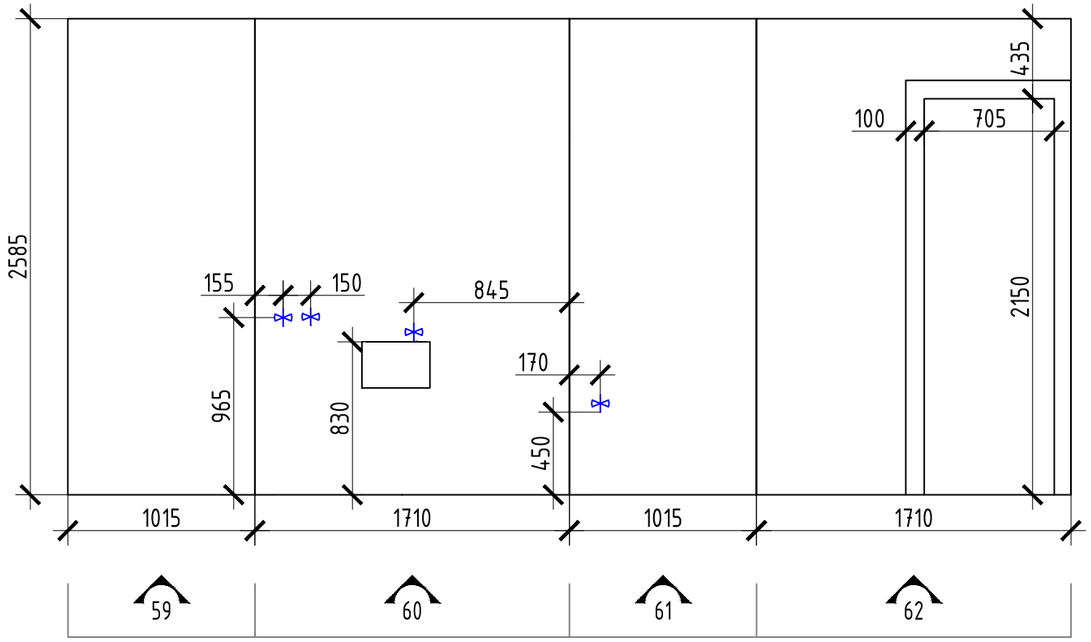

	1 button switcher
	2 button switcher
	3 button switcher
	socket outlet
	internet outlet
	sprinkler
	intercom
	thermostat
	water outlet

Notes:

1. All dimensions are in millimeters, rounded to 5 mm.
2. Heights are given in meters, rounded to 1 cm.
3. Measurements were taken with a NIKON total station using the point survey method in a local coordinate system.
4. Heights are measured from the finished floor to the ceiling.
5. Outlets are measured to their central point, and outlet groups are measured to the midpoint between outlets.

ELEVATION LAYOUT

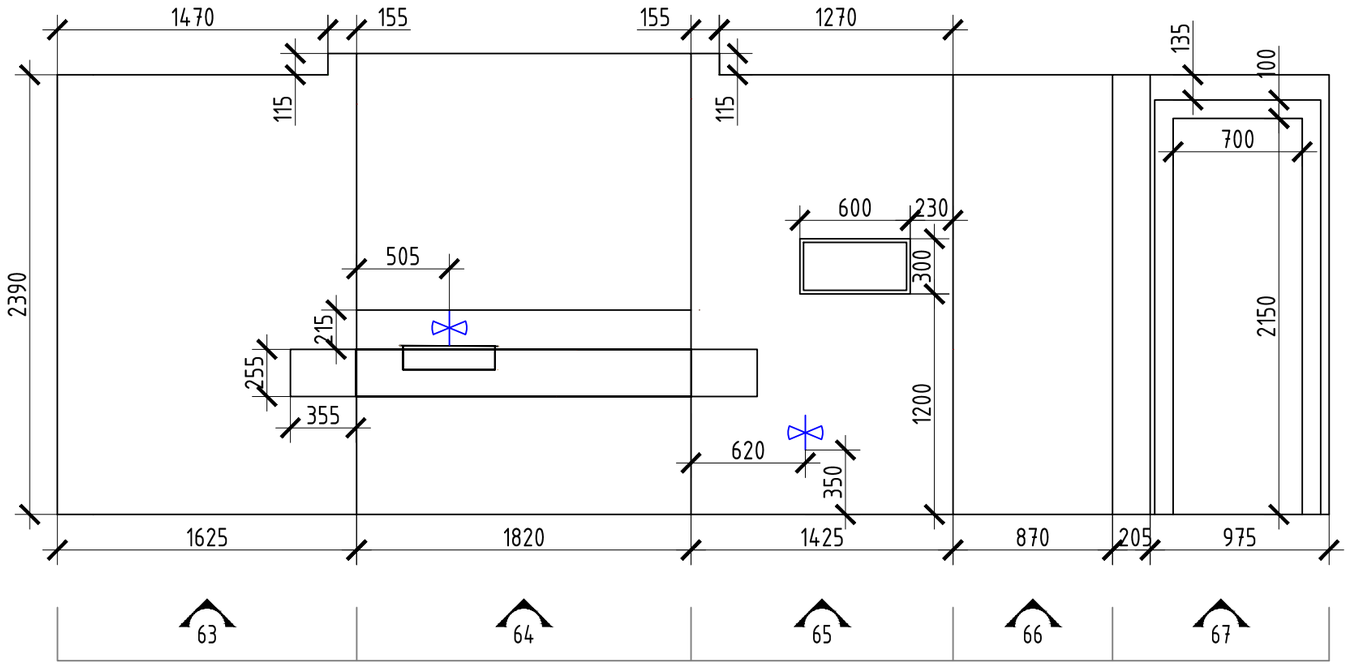

	1 button switcher
	2 button switcher
	3 button switcher
	socket outlet
	internet outlet
	sprinkler
	intercom
	thermostat
	water outlet

Notes:

1. All dimensions are in millimeters, rounded to 5 mm.
2. Heights are given in meters, rounded to 1 cm.
3. Measurements were taken with a NIKON total station using the point survey method in a local coordinate system.
4. Heights are measured from the finished floor to the ceiling.
5. Outlets are measured to their central point, and outlet groups are measured to the midpoint between outlets.

ELEVATION LAYOUT